
A/REAL

Effortless City Living with Amenity Access and Everyday Convenience

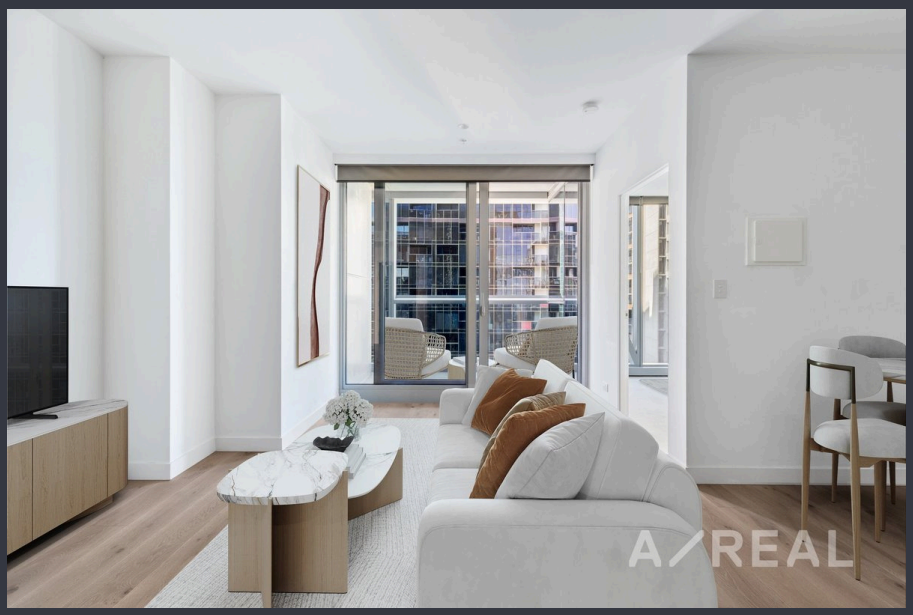

For Sale

3711D/648 Lonsdale Street, Melbourne VIC 3000

1 1

$470,000 - $510,000

For Sale

3711D/648 Lonsdale Street, Melbourne VIC 3000

1 1

Effortless City Living with Amenity Access and Everyday Convenience

Positioned high within the coveted West Side Place Tower D, this light-filled one-bedroom residence offers a low-maintenance, connected base for CBD living. Open-plan living and dining flows to a covered northerly aspect balcony, creating an easy extension for relaxation, with the flexibility to zone a dedicated study nook without compromising the everyday comfort of the layout.

The kitchen is centred around an island bench that doubles as a breakfast bar, complemented by premium appliances and streamlined storage. A generously scaled bedroom with built-in robes and floor-to-ceiling glazing captures natural light and a city outlook, while a luxe central bathroom and discreet Euro laundry keep day-to-day life effortless. Split-system heating and cooling, secure entry and video intercom complete a contemporary lifestyle that suits first-home buyers, professionals and savvy investors alike.

As a resident, you will enjoy access to multiple levels of resort-style amenities, including lan...




Andy Yuan
Senior Sales Executive, Licensed Estate Agent, Auctioneer

0406 217 388
03 8686 8388
andy.yuan@areal.com.au



Dave Tang
Sales Executive

0432 523 853
8686 8388
dave.tang@areal.com.au

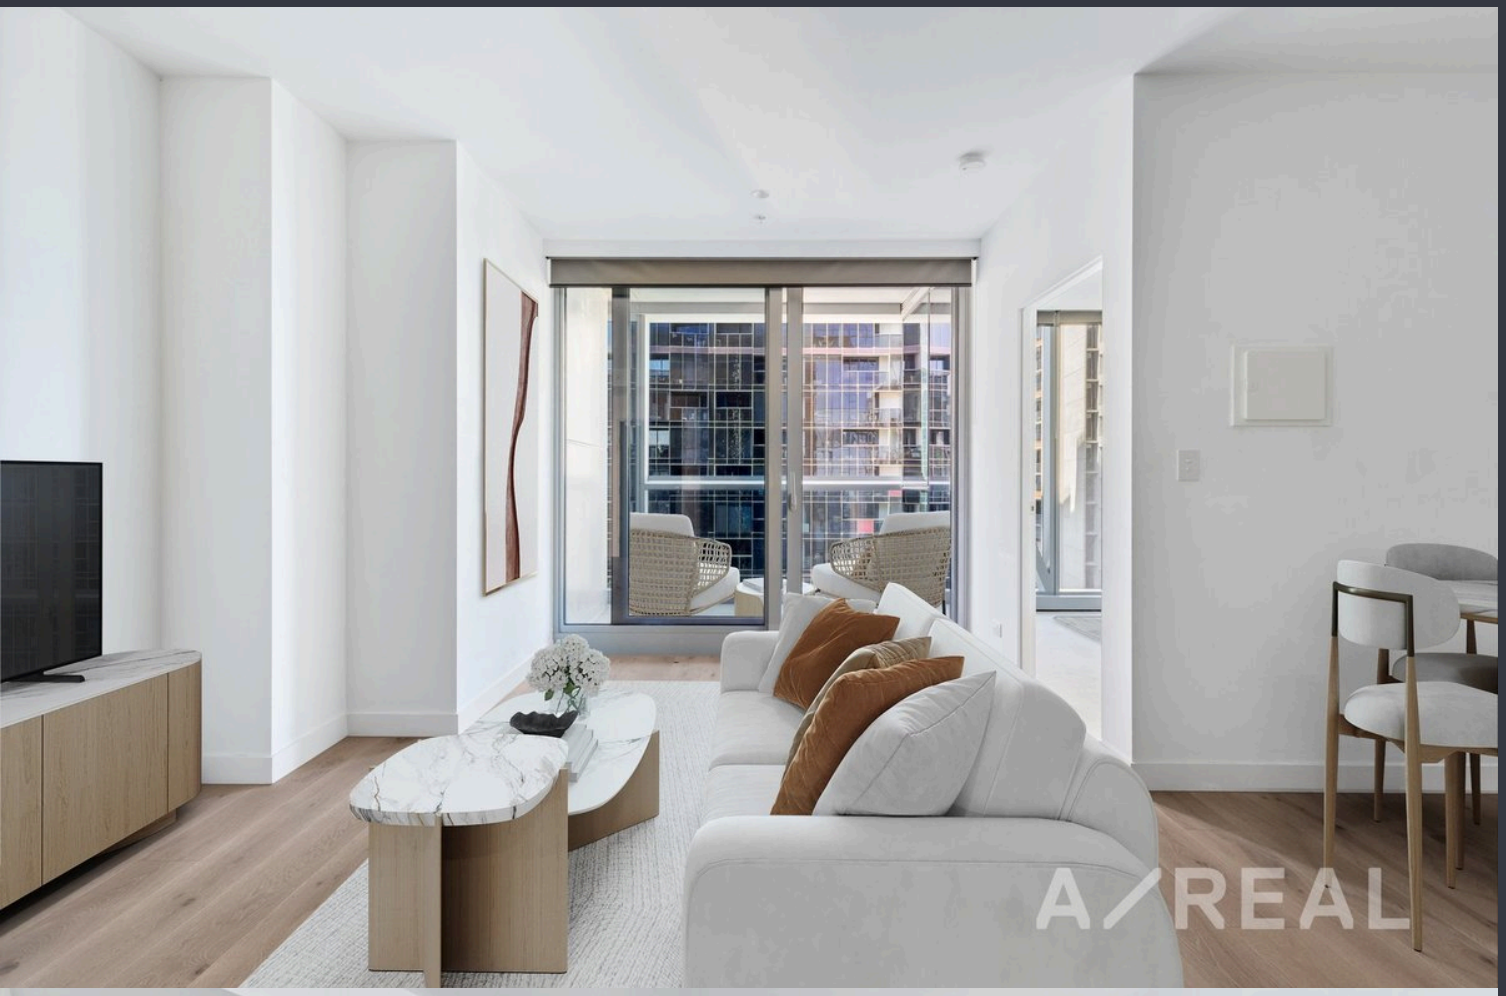
A/REAL


A/REAL


A/REAL





A/REAL



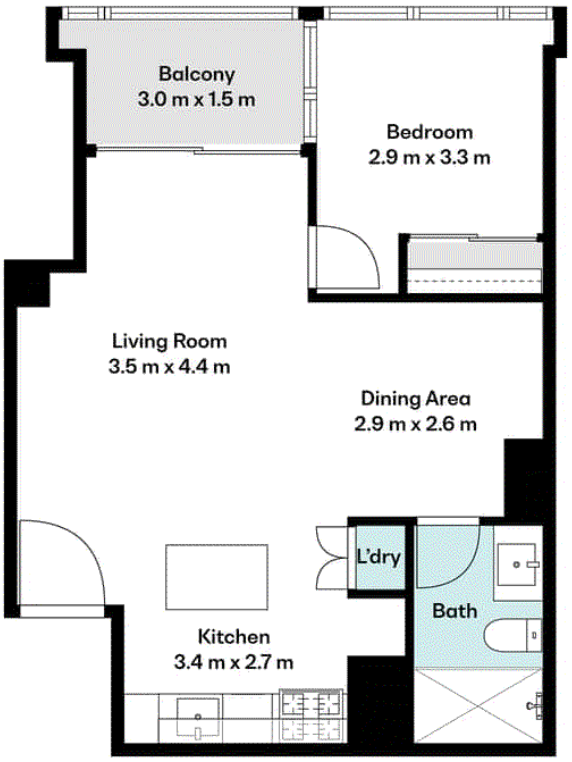

Scale in Meters. Please note that all site and floor plans are provided for illustrative purposes only and may not accurately represent actual measurements or features. Interested parties should verify details independently before making any decisions.

N

BOX HILL
Suite 3.4, Level 3, 990 Whitehorse Road, Box Hill. Victoria 3128 | 8686 8388

HAWTHORN EAST
33 Camberwell Road, Hawthorn. Victoria 3123 | 9818 8991

MELBOURNE
Level 7, 99 Queen Street, Melbourne. VIC 3000 | 9818 8991

NORTH
Suites 4 & 5, Level 1, 494 High Street, Lalor. VIC 3075 | 03 9436 0888

POINT COOK
Entrance C4, Level 1, 2 Main Street, Point Cook. VIC 3030 | 8686 8338

SOUTH MORANG
29 Gorge Road, South Morang. VIC 3752 | 8804 5888

info@areal.com.au

areal.com.au