A/REAL

Light, luxury and lifestyle at the city's edge



For Sale

5709/639 Little Lonsdale Street, Melbourne VIC 3000

2 2

$695,000 - $760,000

For Sale

5709/639 Little Lonsdale Street, Melbourne VIC 3000

2 2

Light, luxury and lifestyle at the city's edge

Elevated above the CBD, this stunning two-bedroom, two-bathroom residence delivers an unforgettable Melbourne lifestyle, wrapped in breathtaking panoramic views across Victoria Harbour, Docklands and the bay horizon. Expansive floor-to-ceiling glazing floods the open-plan living and dining zone with natural light, while life here is elevated by concierge service and an amenity suite that rivals a five-star hotel.

The kitchen is designed for home cooking and entertaining, with stone benchtops, excellent storage, and quality European appliances. Timber flooring adds polish through the living areas, while both bedrooms are quietly positioned with plush carpeting and built-in robes. Two sleek bathrooms, including a main ensuite, are finished with floor-to-ceiling tiling, stone-topped vanities and walk-in showers, enhanced by double glazing and integrated heating and cooling throughout the residence for year-round comfort.

Set within the coveted West Side Place complex, residents enjoy t...



Andy Yuan
Senior Sales Executive, Licensed Estate Agent, Auctioneer

0406 217 388
03 8686 8388
andy.yuan@areal.com.au



Dave Tang
Sales Executive

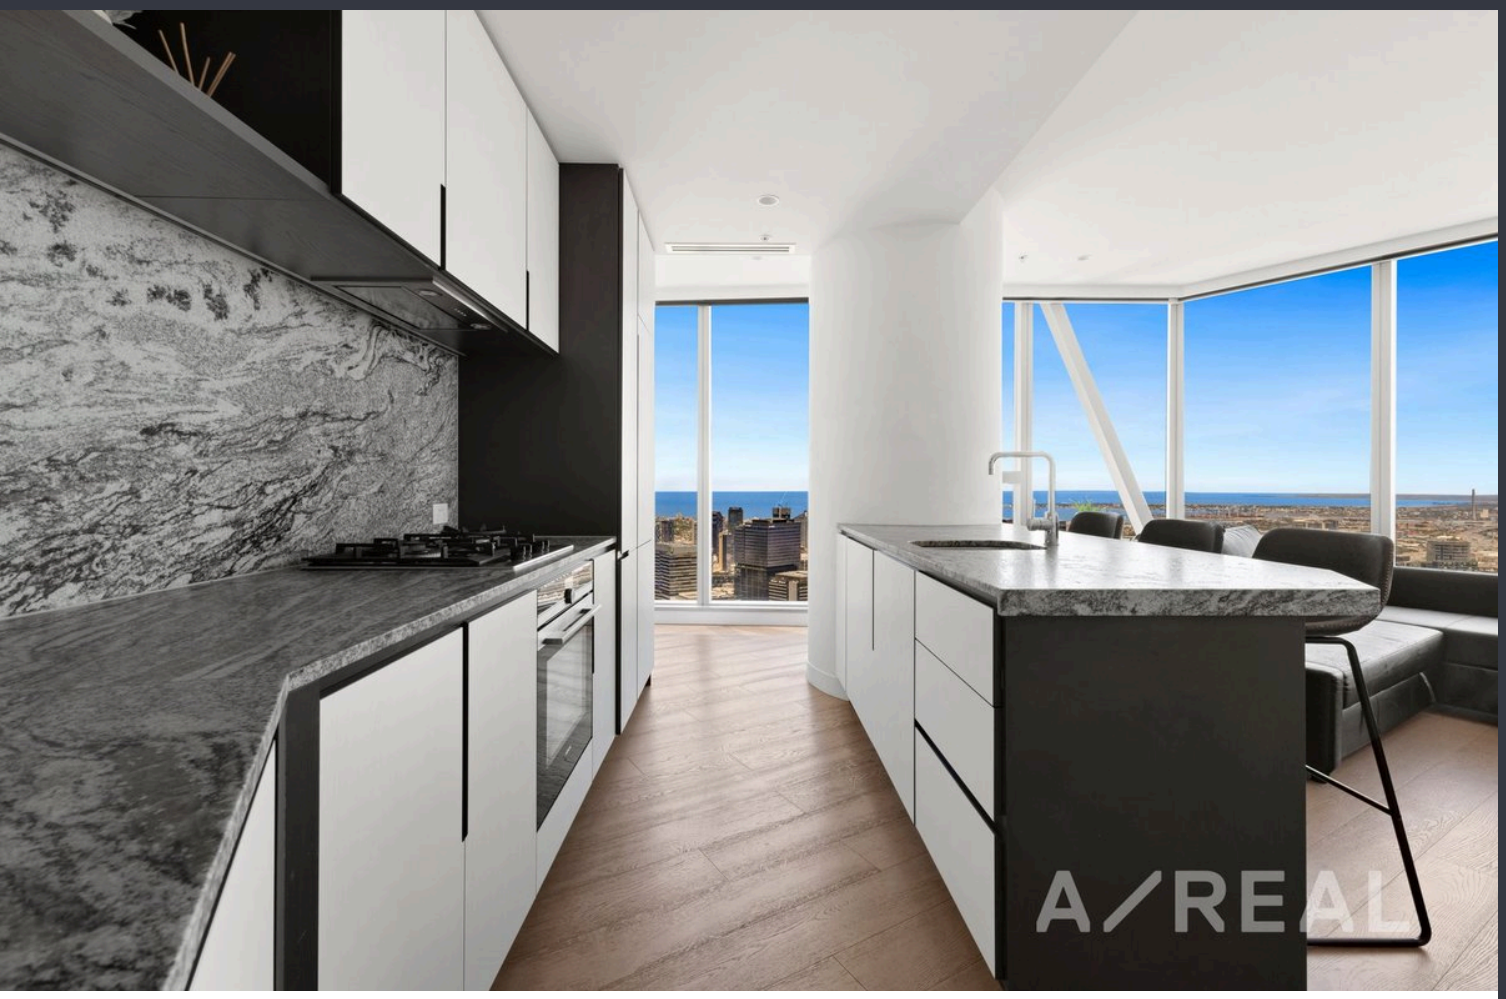
0432 523 853
8686 8388
dave.tang@areal.com.au

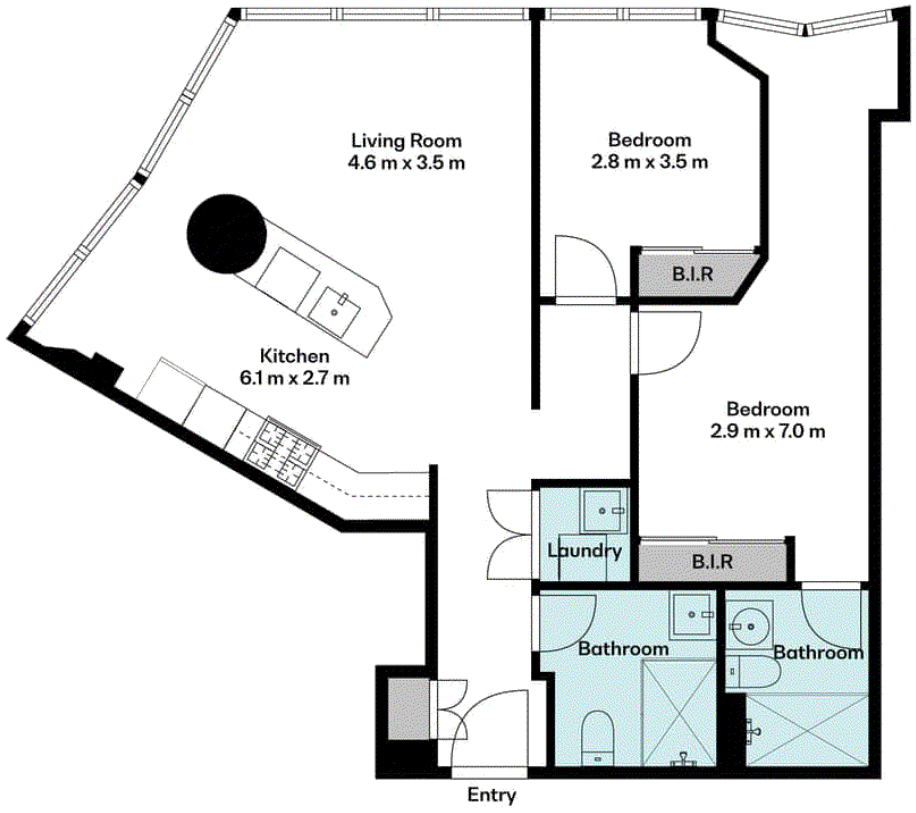

A/REAL


A/REAL


A/REAL


A/REAL





A/REAL

Scale in Meters. Please note that all site and floor plans are provided for illustrative purposes only and may not accurately represent actual measurements or features. Interested parties should verify details independently before making any decisions.

N

BOX HILL
Suite 3.4, Level 3, 990 Whitehorse Road, Box Hill. Victoria 3128 | 8686 8388

HAWTHORN EAST
33 Camberwell Road, Hawthorn. Victoria 3123 | 9818 8991

MELBOURNE
Level 7, 99 Queen Street, Melbourne. VIC 3000 | 9818 8991

NORTH
Suites 4 & 5, Level 1, 494 High Street, Lalor. VIC 3075 | 03 9436 0888

POINT COOK
Entrance C4, Level 1, 2 Main Street, Point Cook. VIC 3030 | 8686 8338

SOUTH MORANG
29 Gorge Road, South Morang. VIC 3752 | 8804 5888

info@areal.com.au

areal.com.au