A/REAL

A Harbour Panorama, A Lifestyle to Match



For Sale

1702/81 South Wharf Drive, Docklands VIC 3008

2 1

$690,000 - $730,000

For Sale

1702/81 South Wharf Drive, Docklands VIC 3008

2 1

A Harbour Panorama, A Lifestyle to Match

Elevated on the 17th floor of Forge, one of the most coveted addresses in the Yarra's Edge precinct, this striking two-bedroom apartment commands a sweeping waterfront panorama and pairs world-class building amenities with a floorplan designed for effortless, flexible urban living.

Floor-to-ceiling glazing pulls the vista into an open-plan living and dining zone that feels like an extension of the waterfront itself. An expansive balcony, accessible from both the living area and the main bedroom, invites year-round alfresco enjoyment against a backdrop of water, sky and city silhouette. The main suite is generously proportioned with a full walk-in wardrobe, while a second bedroom with built-in robes offers flexibility as a guest room, home office or creative studio. A sleek kitchen with European stainless steel appliances, complemented by a contemporary bathroom, European laundry, and secure car space, completes a polished, low-maintenance home.

The Wharf Club delivers a resort-stand...



Andy Yuan
Senior Sales Executive, Licensed Estate Agent, Auctioneer

0406 217 388
03 8686 8388
andy.yuan@areal.com.au



Dave Tang
Sales Executive

0432 523 853
8686 8388
dave.tang@areal.com.au

A/REAL






A/REAL


A/REAL

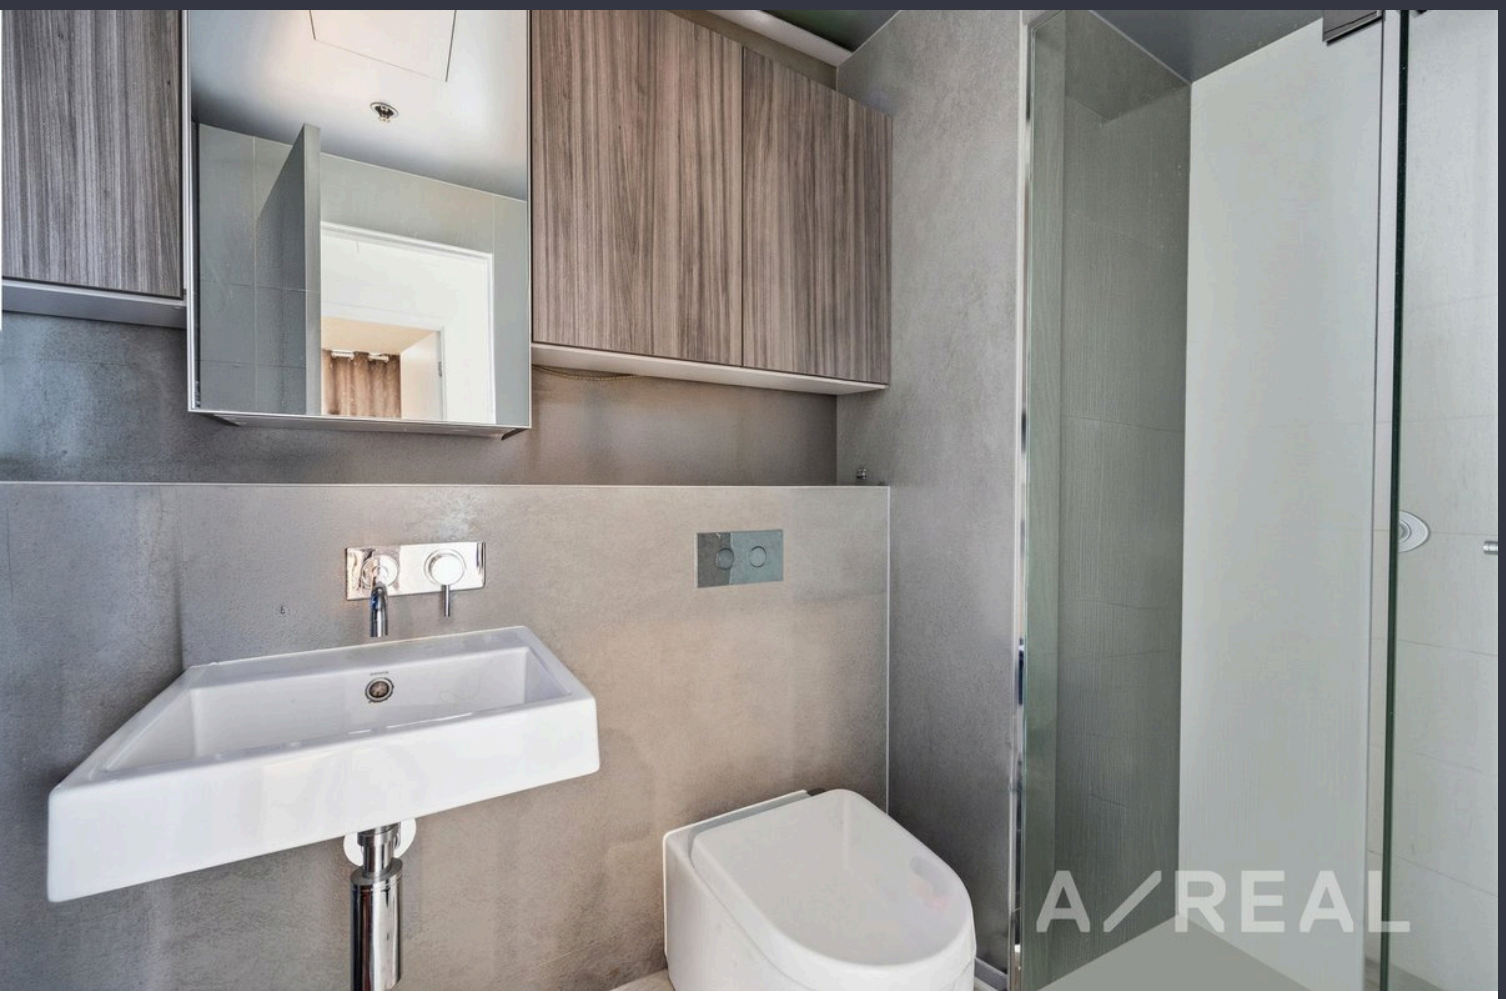



Floorplan

(Not In Position)

Scale in Meters. Please note that all site and floor plans are provided for illustrative purposes only and may not accurately represent actual measurements or features. Interested parties should verify details independently before making any decisions.

BOX HILL
Suite 3.4, Level 3, 990 Whitehorse Road, Box Hill. Victoria 3128 | 8686 8388

HAWTHORN EAST
33 Camberwell Road, Hawthorn. Victoria 3123 | 9818 8991

MELBOURNE
Level 7, 99 Queen Street, Melbourne. VIC 3000 | 9818 8991

NORTH
Suites 4 & 5, Level 1, 494 High Street, Lalor. VIC 3075 | 03 9436 0888

POINT COOK
Entrance C4, Level 1, 2 Main Street, Point Cook. VIC 3030 | 8686 8338

SOUTH MORANG
29 Gorge Road, South Morang. VIC 3752 | 8804 5888

info@areal.com.au

areal.com.au