A/REAL

Modern Riverside Living in the Heart of Abbotsford

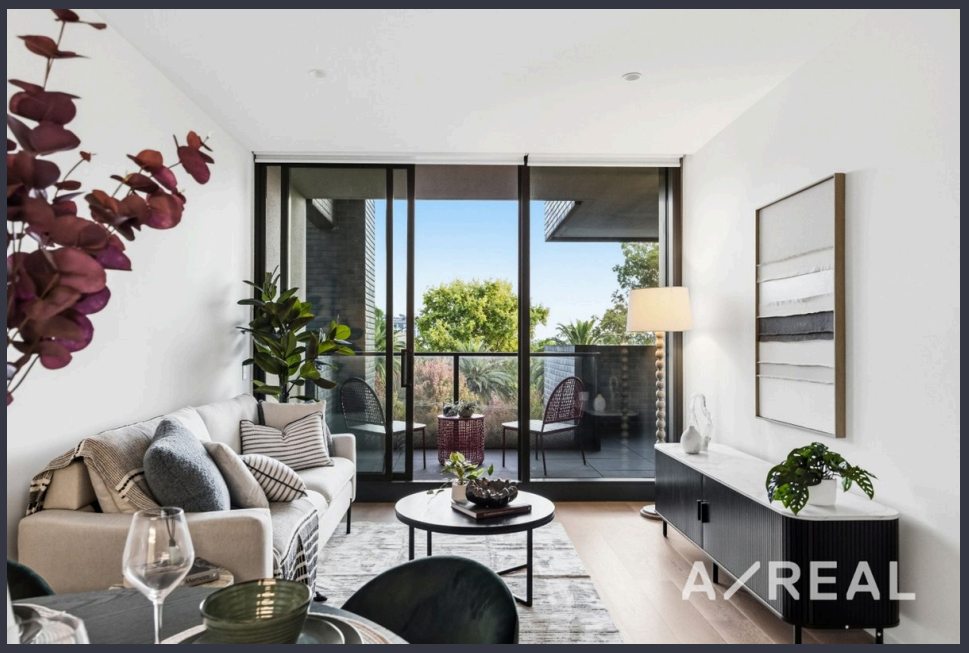

For Sale

B318/627 Victoria Street, Abbotsford VIC 3067

2 2

$680,000 - $730,000

For Sale

B318/627 Victoria Street, Abbotsford VIC 3067

2 2

Modern Riverside Living in the Heart of Abbotsford

Welcome to Park House, an architecturally distinguished development by SJB Architecture with interiors curated by Sue Carr, where timeless design meets refined riverside living.

This impeccably presented two-bedroom, two-bathroom residence captures abundant natural light through floor-to-ceiling double-glazed windows. The expansive open-plan living and dining domain extends seamlessly to a private balcony, while the designer kitchen is appointed with premium appliances, gas cooktop, integrated dishwasher, marble-effect stone benchtops and sleek timber cabinetry, delivering both functionality and sophistication.

The accommodation comprises two generously proportioned bedrooms and two elegantly finished bathrooms include a main with shower-over-bath and a full ensuite, both enhanced by frameless glass screens, rain showerheads, mirrored cabinetry, under-basin storage and brushed chrome tapware.

A discreet European laundry is positioned within the entrance hall, complemented by duct...



Aaron Tan
Sales Executive

0421 247 332
03 8686 8388
aaron.tan@areal.com.au


A/REAL


Mike Willesee Memoirs
A/REAL

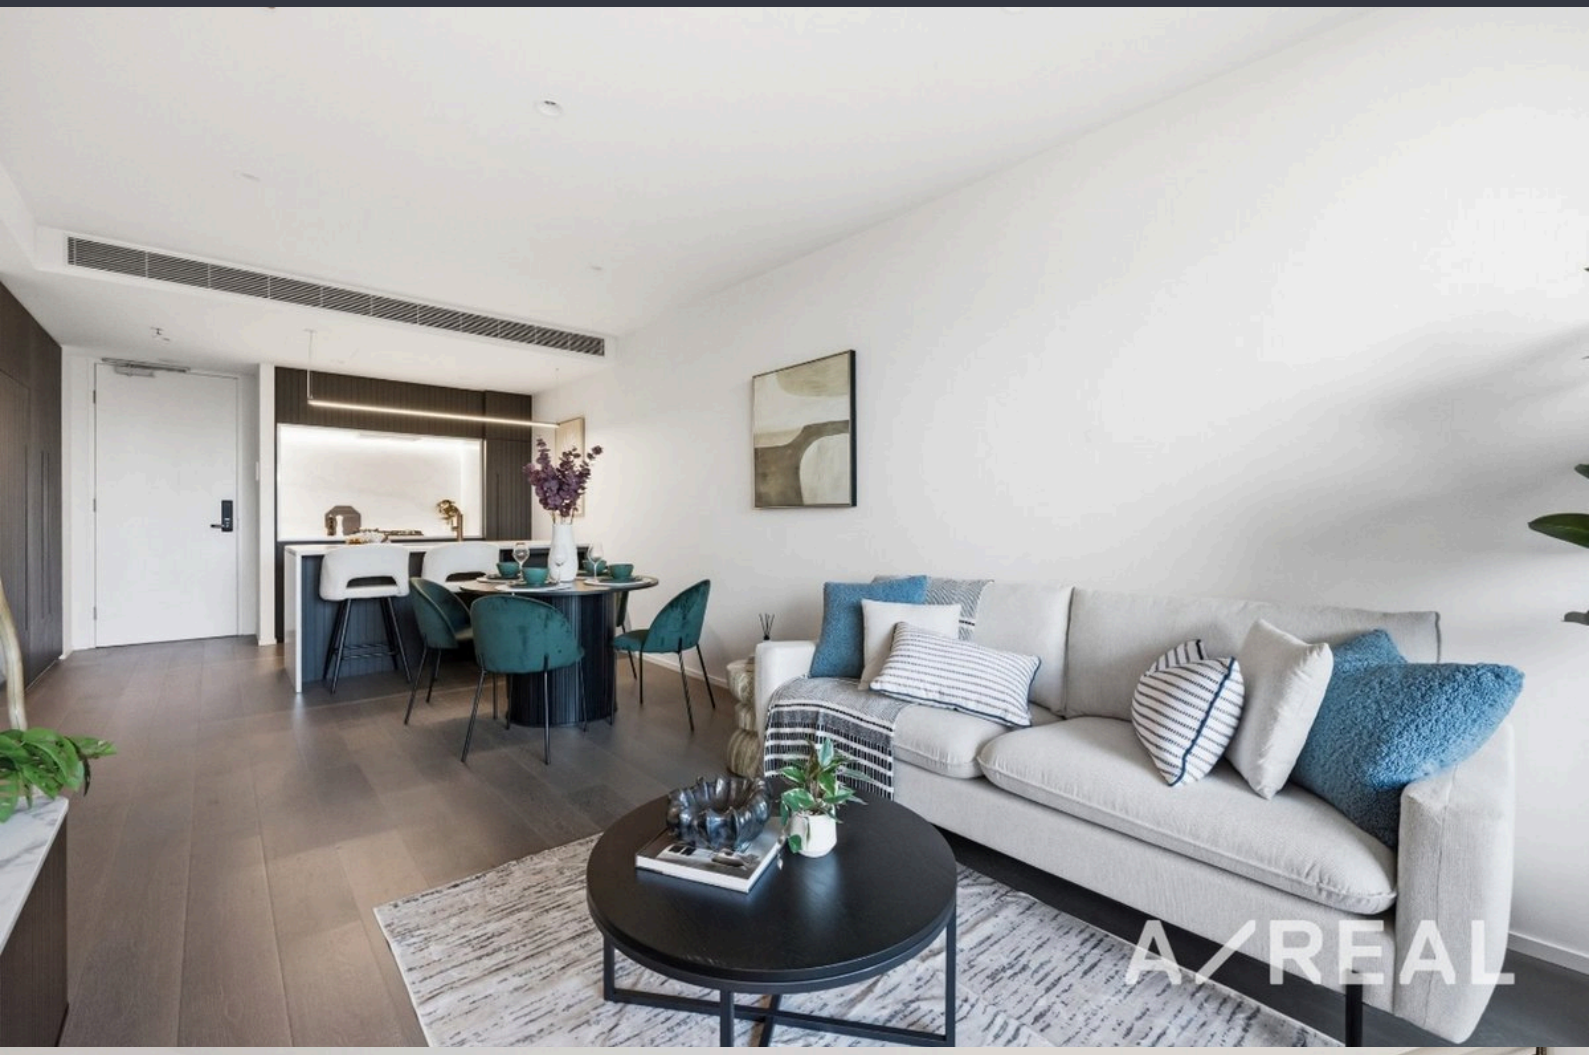
A/REAL


A/REAL

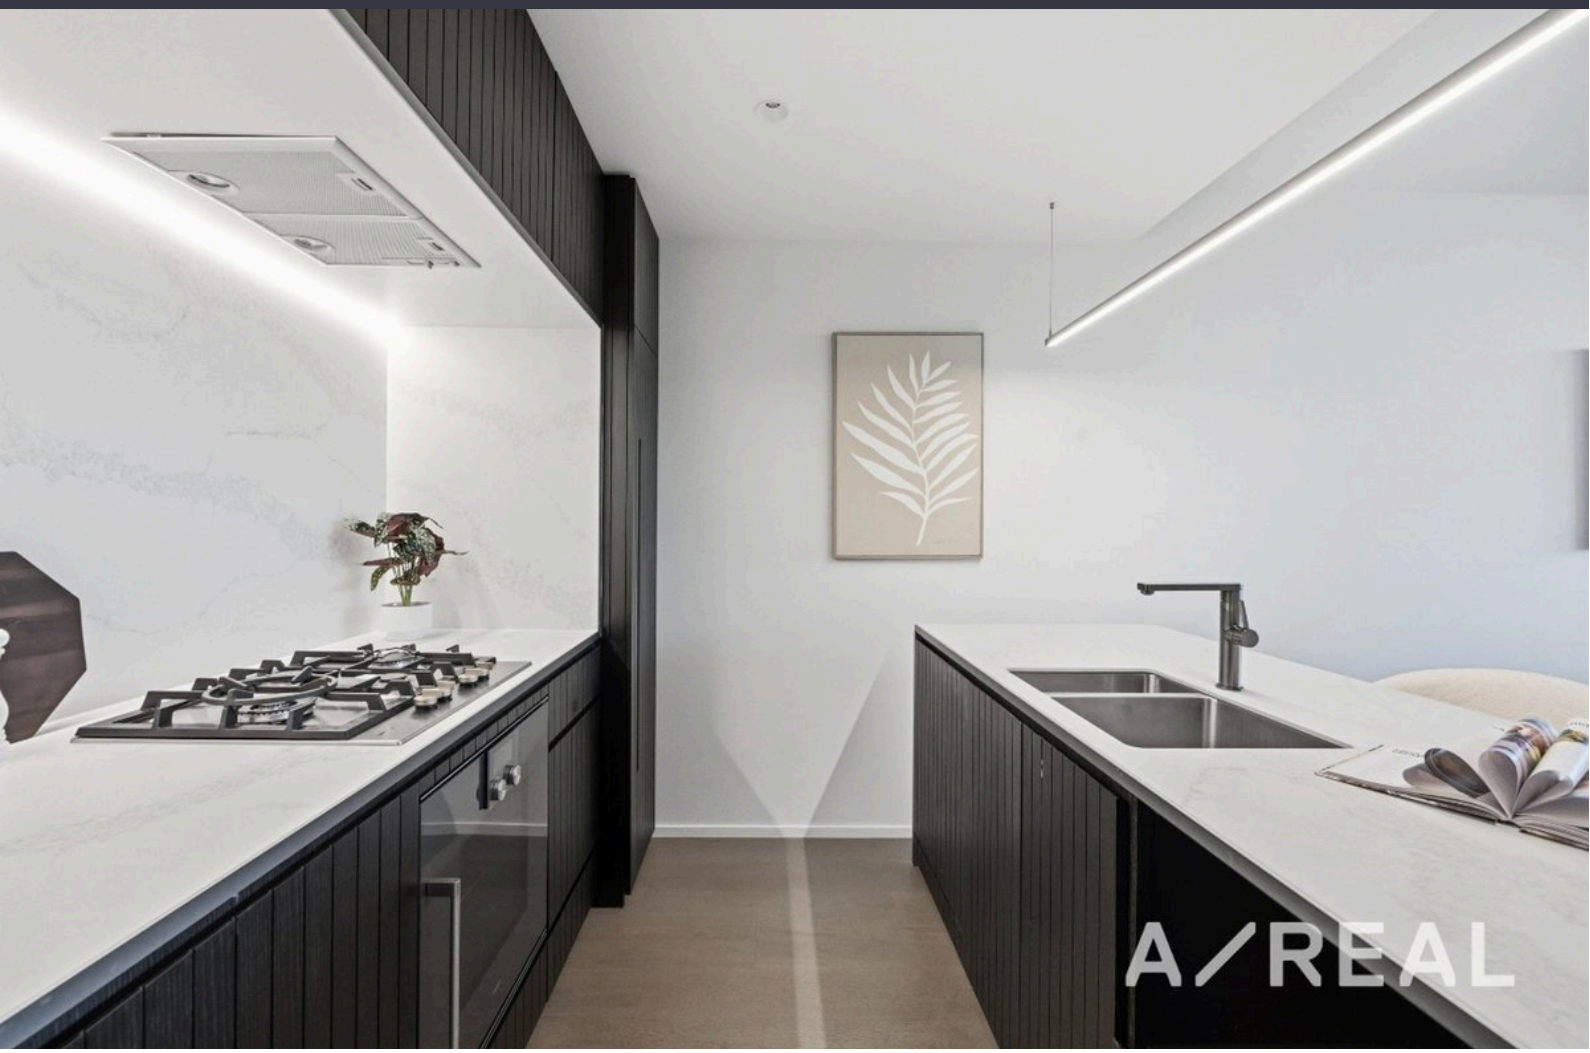



Scale in Meters. Please note that all site and floor plans are provided for illustrative purposes only and may not accurately represent actual measurements or features. Interested parties should verify details independently before making any decisions.

A/REAL

BOX HILL
Suite 3.4, Level 3, 990 Whitehorse Road, Box Hill. Victoria 3128 | 8686 8388

HAWTHORN EAST
33 Camberwell Road, Hawthorn. Victoria 3123 | 9818 8991

MELBOURNE
Level 7, 99 Queen Street, Melbourne. VIC 3000 | 9818 8991

NORTH
Suites 4 & 5, Level 1, 494 High Street, Lalor. VIC 3075 | 03 9436 0888

POINT COOK
Entrance C4, Level 1, 2 Main Street, Point Cook. VIC 3030 | 8686 8338

SOUTH MORANG
29 Gorge Road, South Morang. VIC 3752 | 8804 5888

info@areal.com.au

areal.com.au