A/REAL

Light-Filled 1 Bed plus Study in Prime St Kilda Location

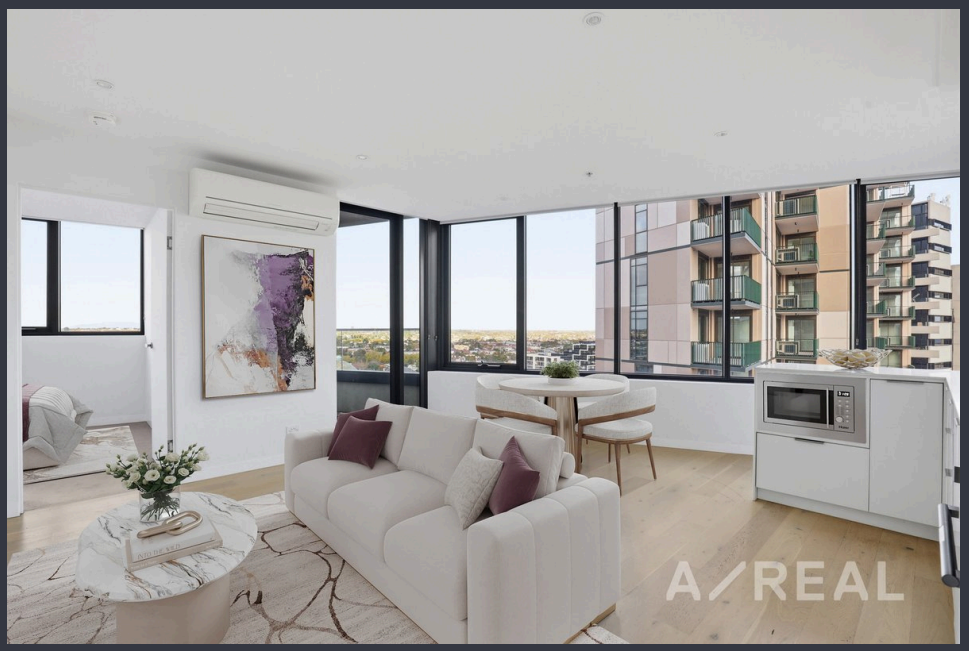

For Sale

906/3-5 St Kilda Road, St Kilda VIC 3182

1 1

$440,000 - $460,000

For Sale

906/3-5 St Kilda Road, St Kilda VIC 3182

1 1

Light-Filled 1 Bed plus Study in Prime St Kilda Location

Offering a refined blend of space, style and functionality, this impressive one-bedroom plus study apartment delivers an exceptional lifestyle opportunity within one of St Kilda's most sought-after residential buildings. Perfectly suited to professionals, downsizers or investors, the home combines low-maintenance living with premium comfort and convenience.

The light-filled open-plan living and dining area is framed by expansive glazing, creating a bright and inviting environment that flows effortlessly to a private balcony-ideal for relaxing or entertaining. The sleek kitchen is appointed with stone benchtops, quality appliances and streamlined cabinetry, designed for both practicality and modern appeal.

The generously sized bedroom features built-in robes and excellent natural light, while the stylish bathroom showcases contemporary finishes and integrated laundry facilities. A separate study area provides a dedicated workspace, perfect for those working from home or seeking addit...



Kay Lim
Sales Executive, Licensed Estate Agent
0416 260 421
8686 8388
kay.lim@areal.com.au

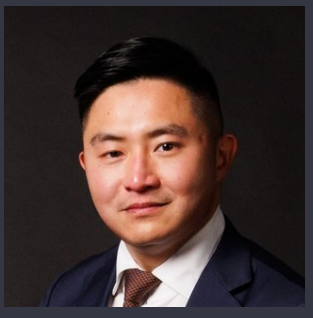

Keith Chan
Sales Executive, Auctioneer
0410 234 188
9818 8991
keith.chan@areal.com.au

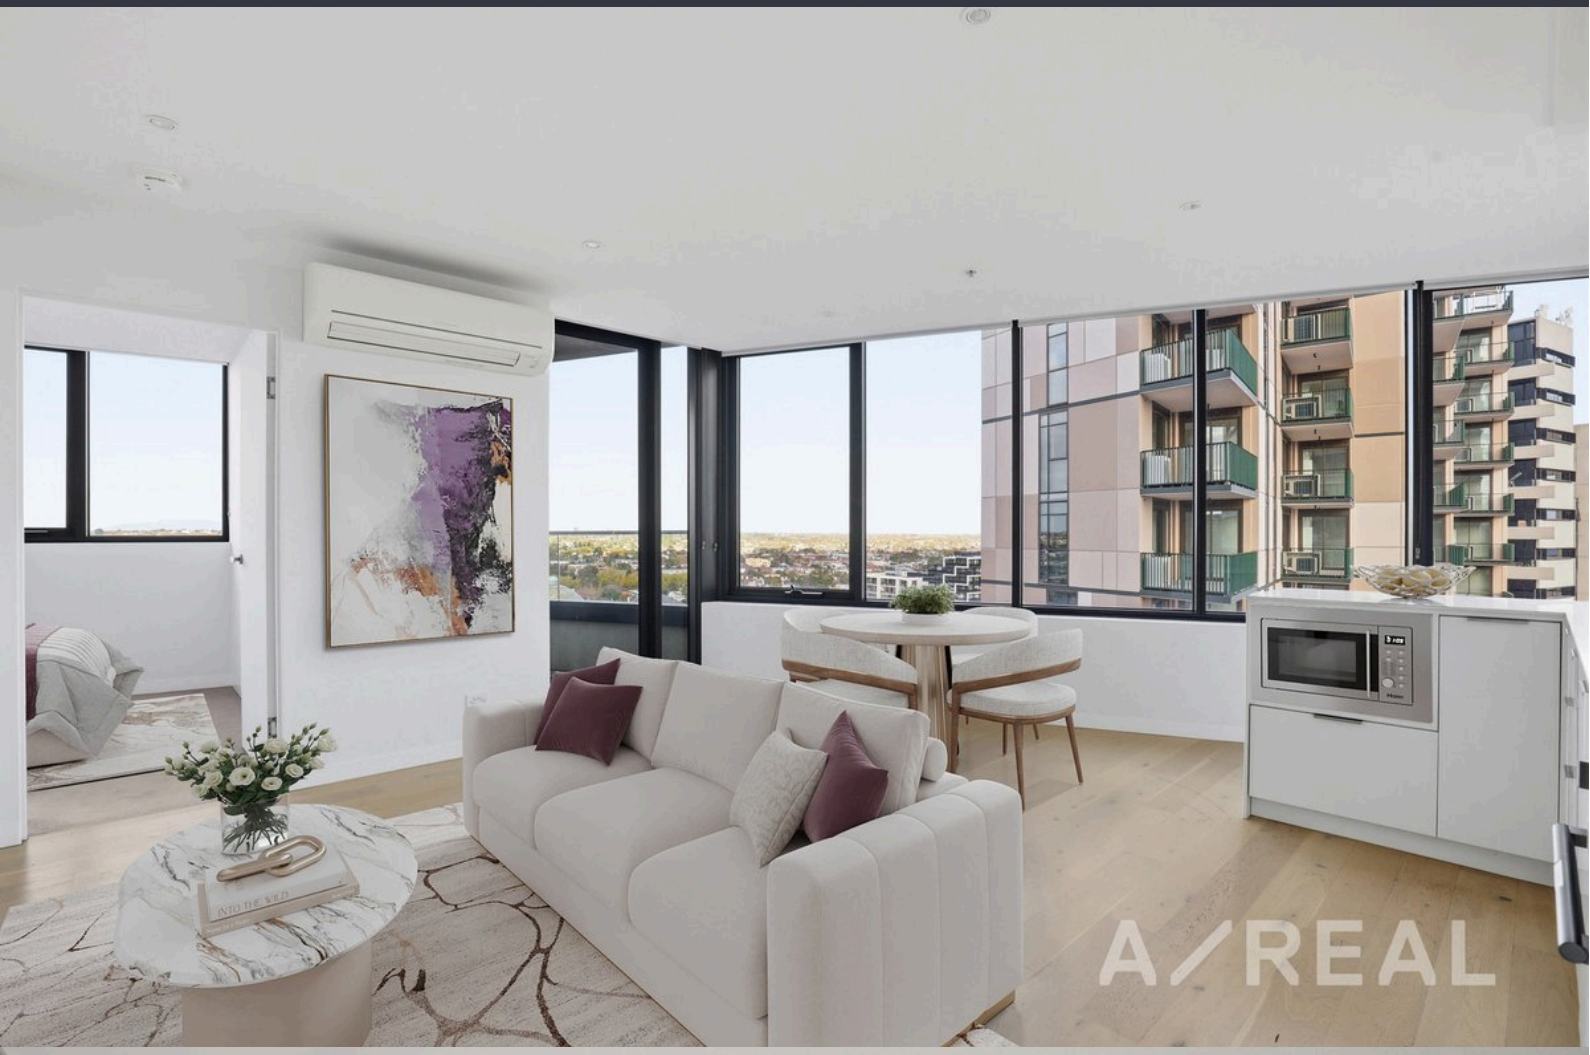
A/REAL


A/REAL


A/REAL



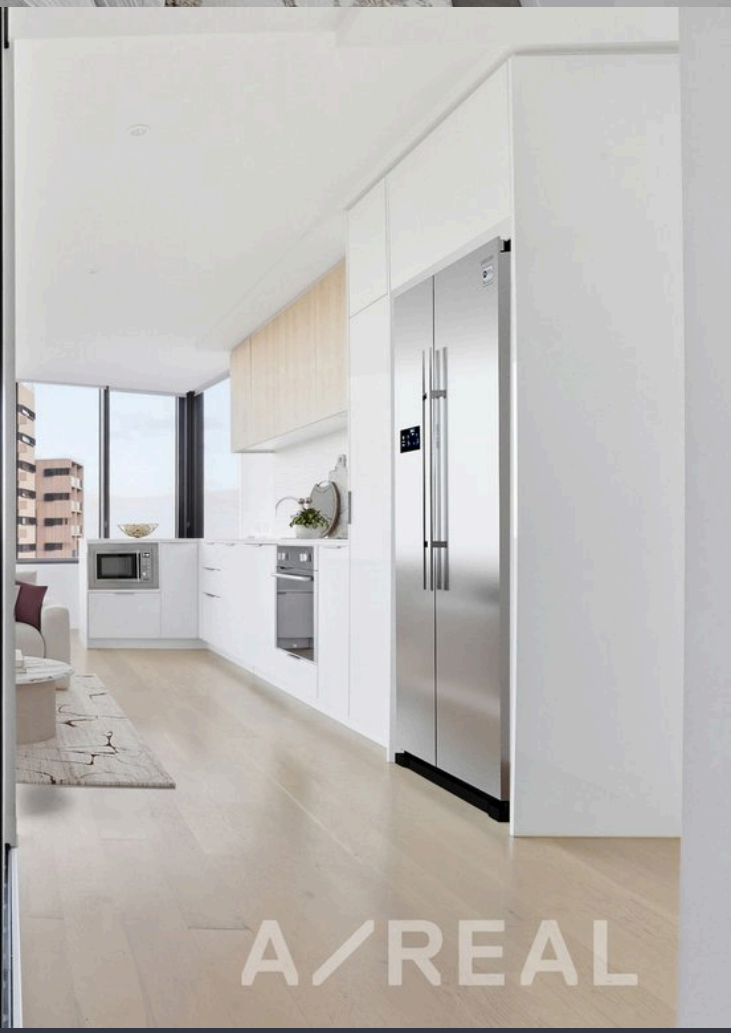
A/REAL

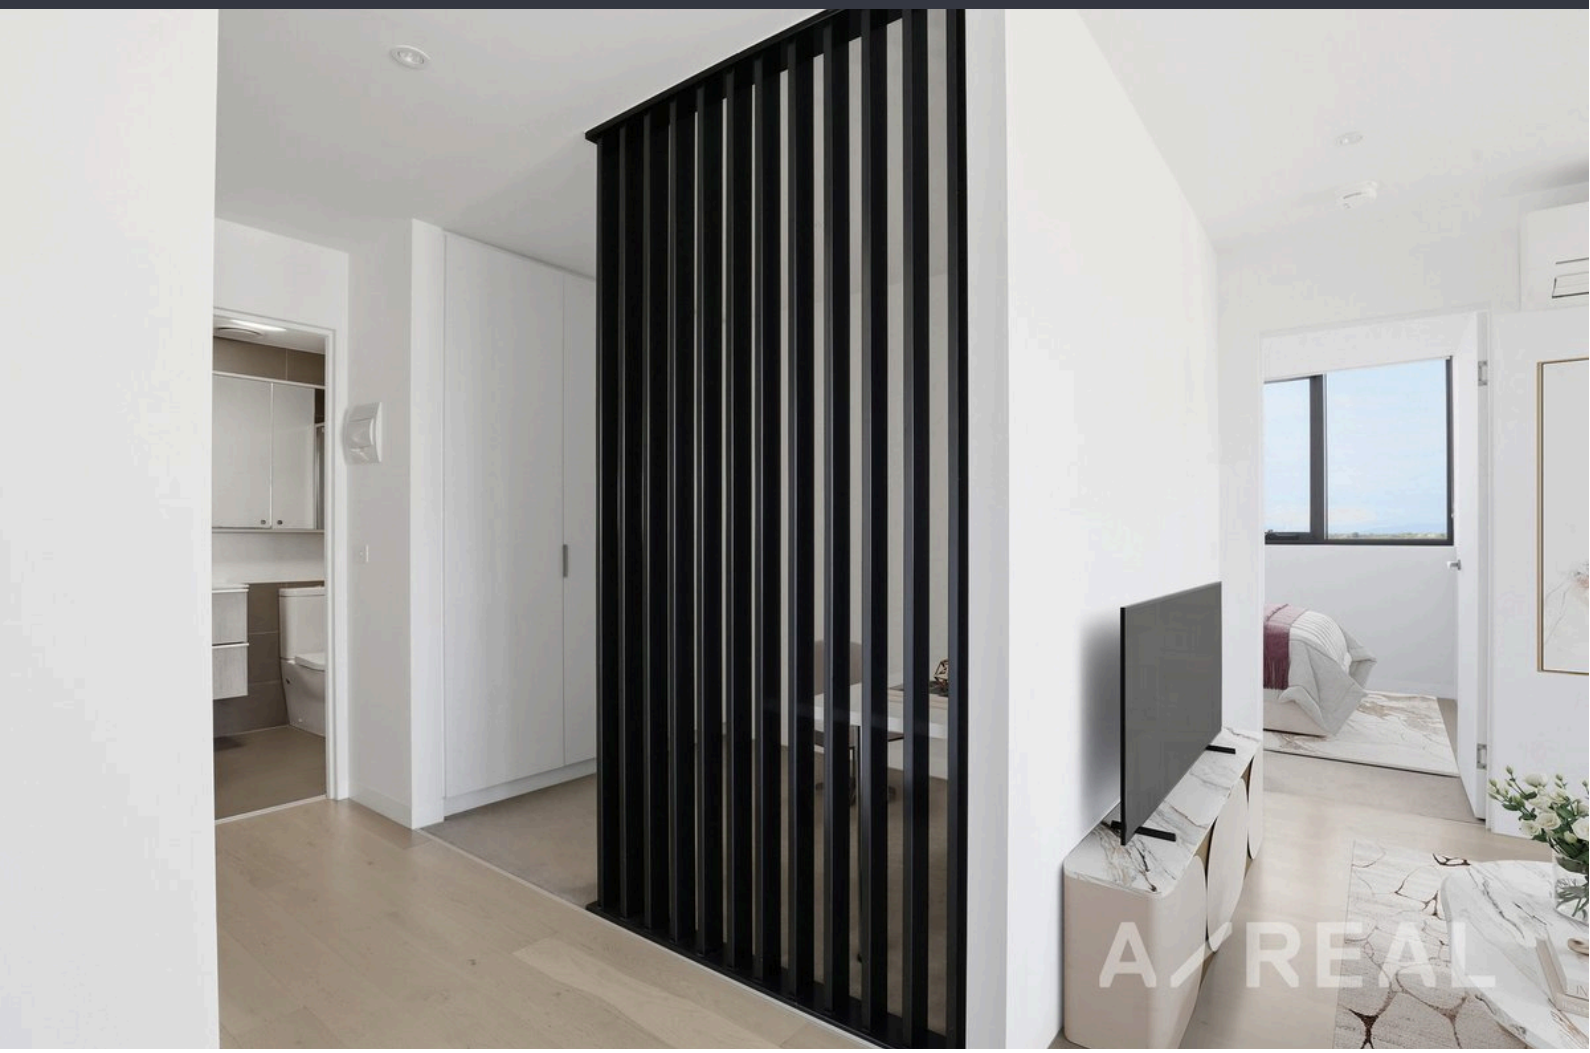

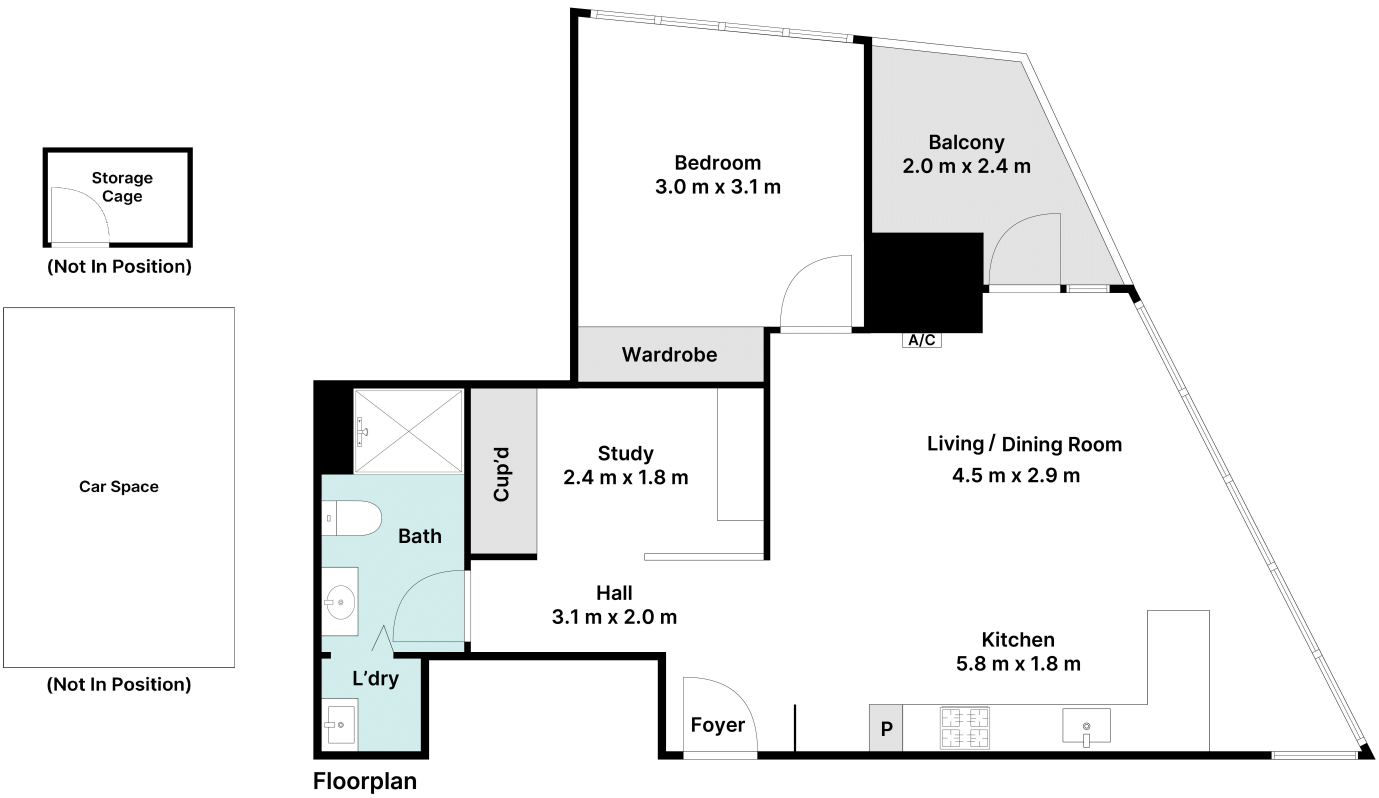

Floorplan

Scale in Meters. Please note that all site and floor plans are provided for illustrative purposes only and may not accurately represent actual measurements or features. Interested parties should verify details independently before making any decisions.

N

A/REAL

BOX HILL
Suite 3.4, Level 3, 990 Whitehorse Road, Box Hill. Victoria 3128 | 8686 8388

HAWTHORN EAST
33 Camberwell Road, Hawthorn. Victoria 3123 | 9818 8991

MELBOURNE
Level 7, 99 Queen Street, Melbourne. VIC 3000 | 9818 8991

NORTH
Suites 4 & 5, Level 1, 494 High Street, Lalor. VIC 3075 | 03 9436 0888

POINT COOK
Entrance C4, Level 1, 2 Main Street, Point Cook. VIC 3030 | 8686 8338

SOUTH MORANG
29 Gorge Road, South Morang. VIC 3752 | 8804 5888

info@areal.com.au

areal.com.au