A/REAL

Stylish Hawthorn Living with City Connectivity



For Sale

107/147 Riversdale Road, Hawthorn VIC 3122

2 2

$590,000 - $620,000

For Sale

107/147 Riversdale Road, Hawthorn VIC 3122

2 2

Stylish Hawthorn Living with City Connectivity

Positioned within a sleek low-rise building on Riversdale Road, this two-bedroom, two-bathroom apartment pairs clean contemporary design with an unbeatable Hawthorn address. Presented in pristine condition throughout, the home offers an effortless lifestyle for professionals, students or investors seeking quality and convenience in equal measure.

A foyer entry leads into the open-plan living and dining zone, where plush carpet underfoot and split system climate control ensure year-round comfort. Sliding doors open onto a glass-balustraded balcony framed by leafy treetop views, creating a relaxed space to unwind. The kitchen is finished with ample cabinetry, stone benchtops, a gas cooktop, under-cabinet lighting and a pantry for added storage.

Both bedrooms are well-proportioned and fitted with mirrored built-in robes. The main bedroom includes its own ensuite, while the central bathroom services the second bedroom and guests, each featuring floor-to-ceiling tiling and rain showers. ...



Andy Yuan
Senior Sales Executive, Licensed Estate Agent, Auctioneer

0406 217 388
03 8686 8388
andy.yuan@areal.com.au



Dave Tang
Sales Executive

0432 523 853
8686 8388
dave.tang@areal.com.au

A/REAL





A/REAL





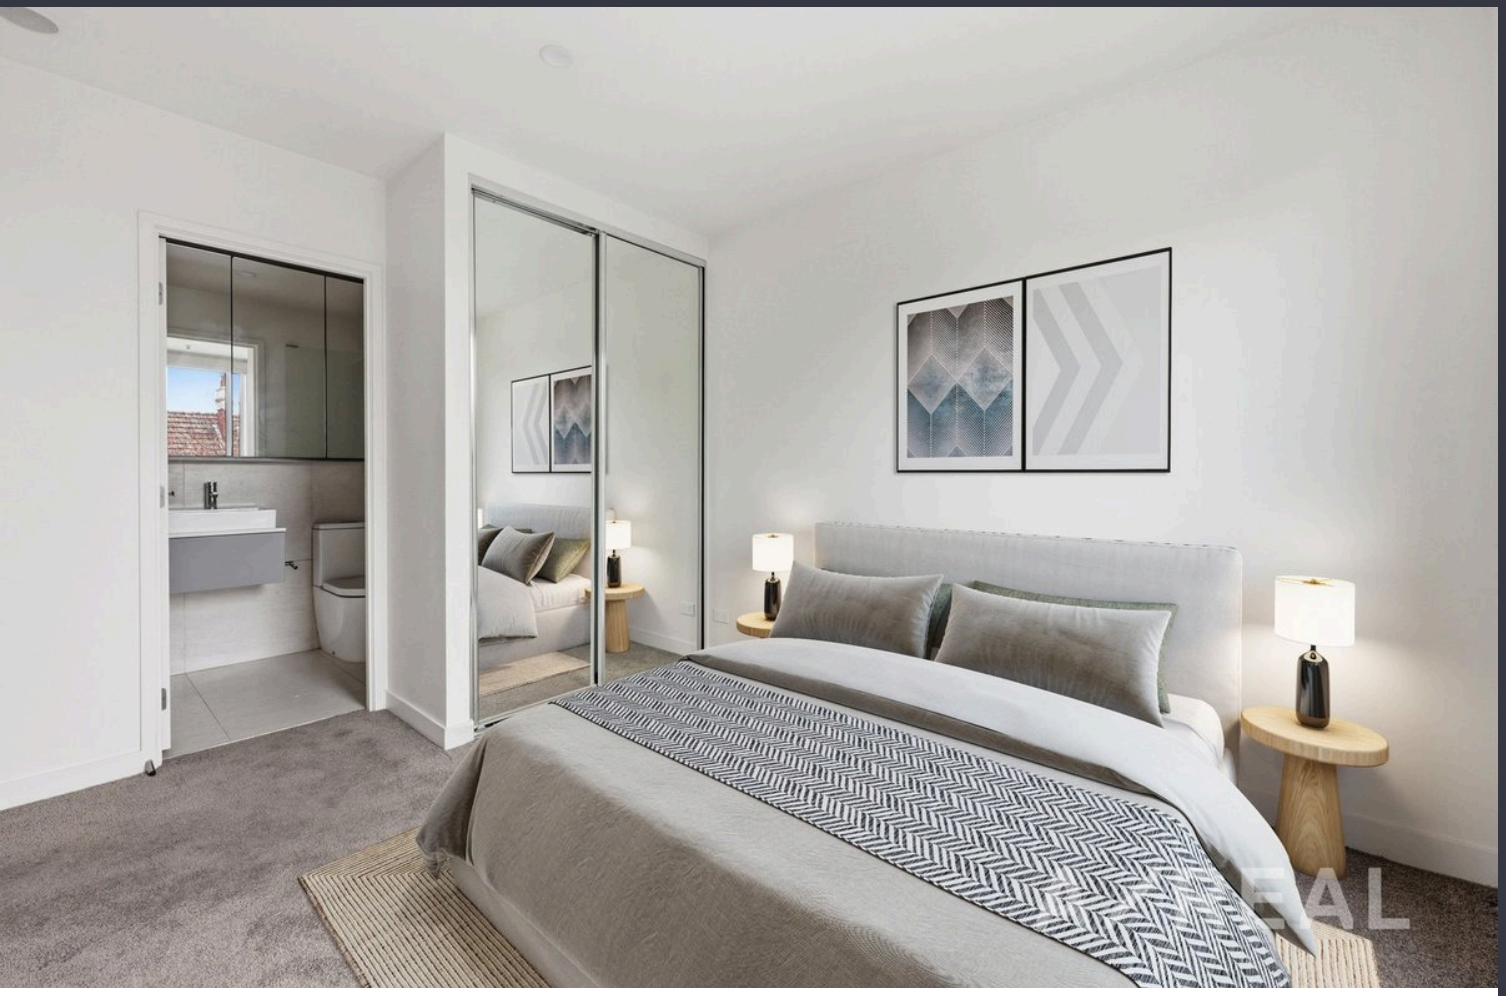

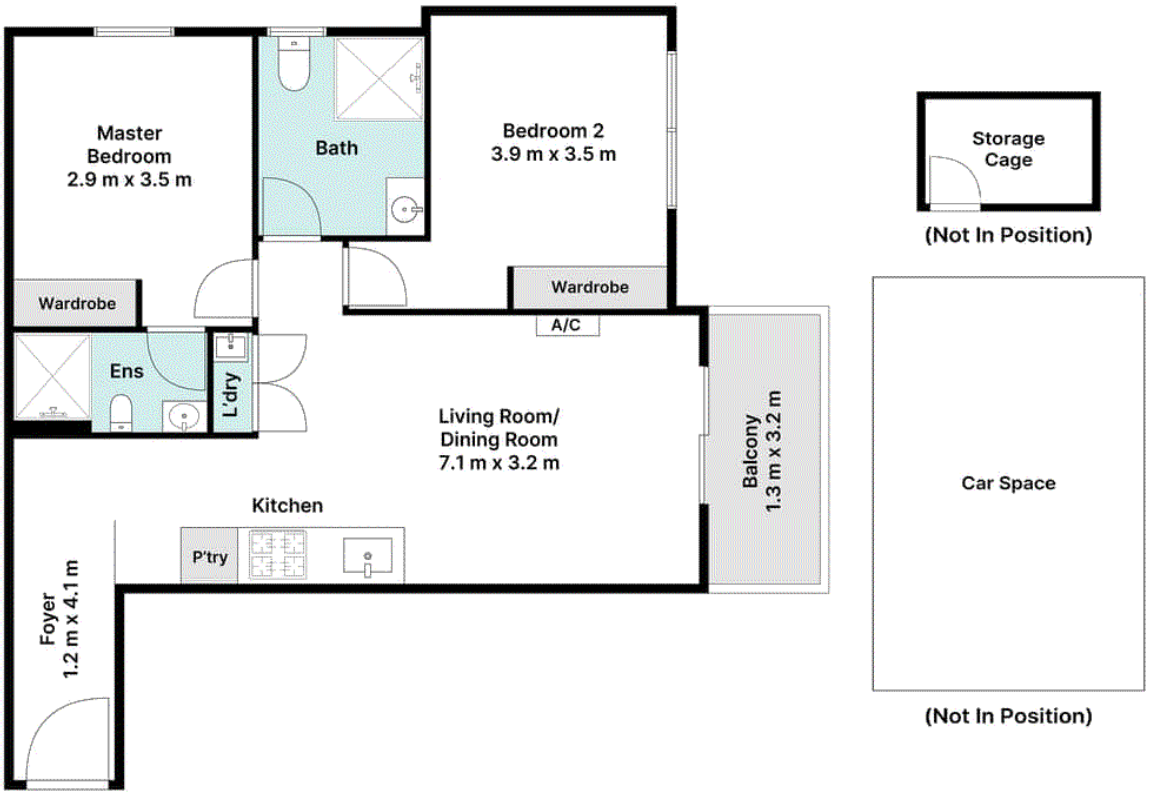

Scale in Meters. Please note that all site and floor plans are provided for illustrative purposes only and may not accurately represent actual measurements or features. Interested parties should verify details independently before making any decisions.

N

BOX HILL
Suite 3.4, Level 3, 990 Whitehorse Road, Box Hill. Victoria 3128 | 8686 8388

HAWTHORN EAST
33 Camberwell Road, Hawthorn. Victoria 3123 | 9818 8991

MELBOURNE
Level 7, 99 Queen Street, Melbourne. VIC 3000 | 9818 8991

NORTH
Suites 4 & 5, Level 1, 494 High Street, Lalor. VIC 3075 | 03 9436 0888

POINT COOK
Entrance C4, Level 1, 2 Main Street, Point Cook. VIC 3030 | 8686 8338

SOUTH MORANG
29 Gorge Road, South Morang. VIC 3752 | 8804 5888

info@areal.com.au

areal.com.au