A/REAL

HUGE PRICE REDUCTION – AN OPPORTUNITY NOT TO BE MISSED! Contact us today!



For Sale

1 Bourneville Avenue, Brighton East VIC 3187

5 5 642sqm

Contact Agent

For Sale

1 Bourneville Avenue, Brighton East VIC 3187

5 5 642sqm

HUGE PRICE REDUCTION – AN OPPORTUNITY NOT TO BE MISSED! Contact us today!

On a significant 642sqm (approx.) allotment in one of Brighton East's finest avenues, this immaculate two-storey residence delivers impressive scale, flexibility and indoor-outdoor ease for growing families. A commanding facade opens to interiors of true proportion, where natural light and quality finishes set an elevated yet welcoming tone across multiple zones that adapt to every stage of family life.

Designed for connection and calm in equal measure, the ground floor pairs a formal living room with a relaxed family domain and a dedicated dining area that opens onto a covered alfresco deck for year-round entertaining. Beyond, a secluded, hedge-screened garden offers space for children to play and adults to unwind in peace. At the centre of the plan, the stone kitchen is equipped with quality appliances, abundant storage, a walk-in pantry and a secondary kitchen for effortless catering and everyday meal preparation.

A ground-floor fifth bedroom, with an adjacent bathroom and robe, ...



Andy Yuan
Senior Sales Executive, Licensed Estate Agent, Auctioneer
0406 217 388
03 8686 8388
andy.yuan@areal.com.au



Dave Tang
Sales Executive
0432 523 853
8686 8388
dave.tang@areal.com.au

A/REAL


A/REAL

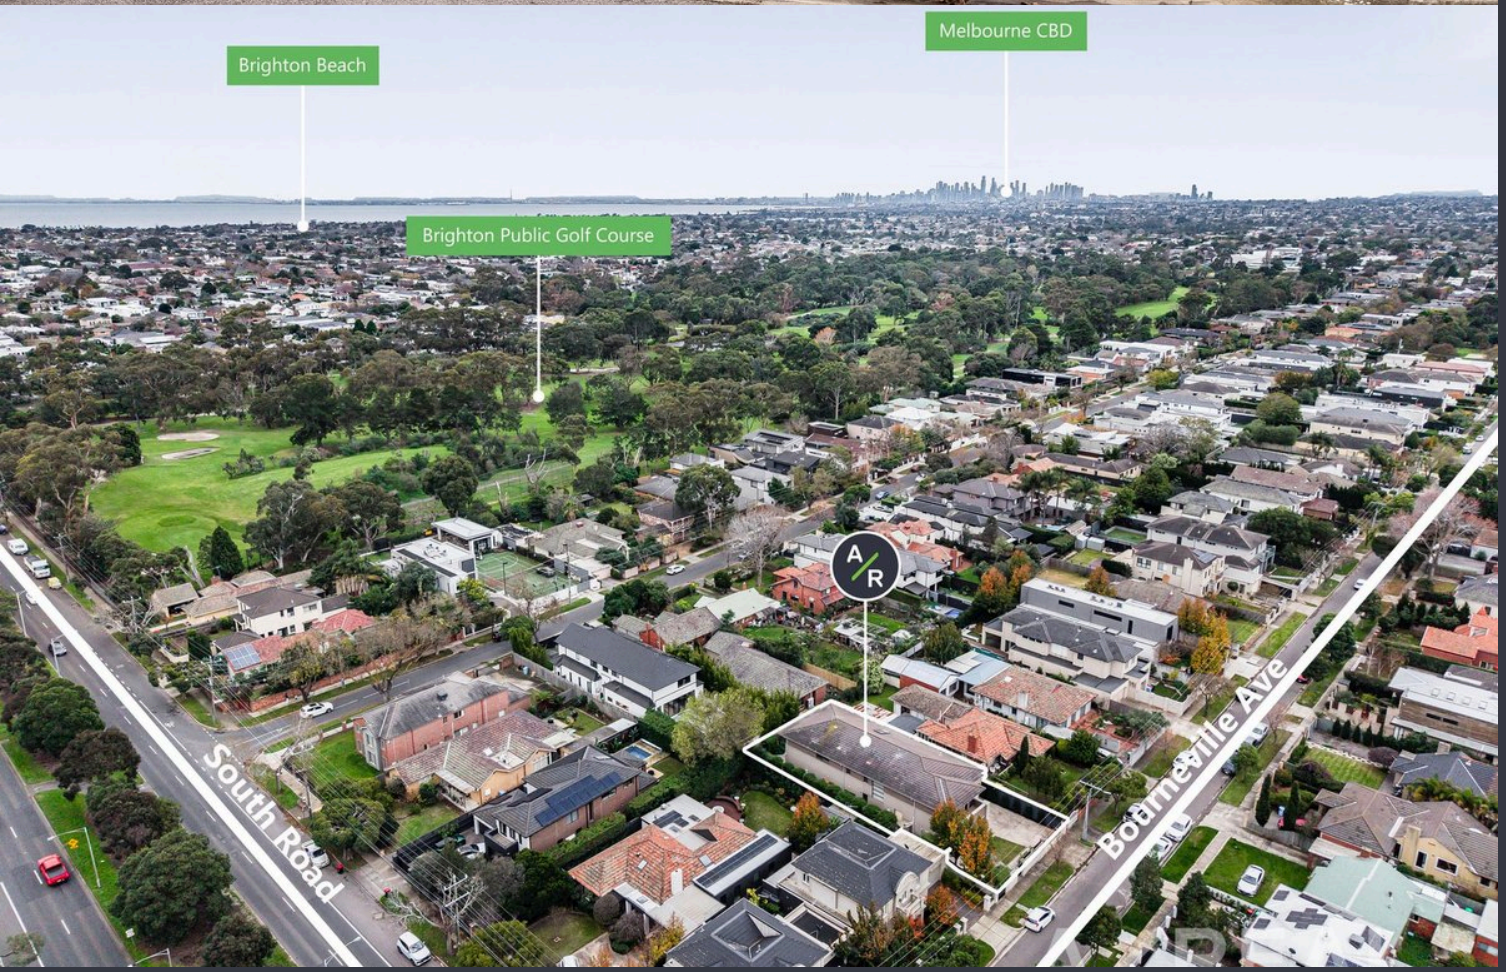
Brighton Beach
Melbourne CBD
Brighton Public Golf Course
South Road
Boarmaville Ave

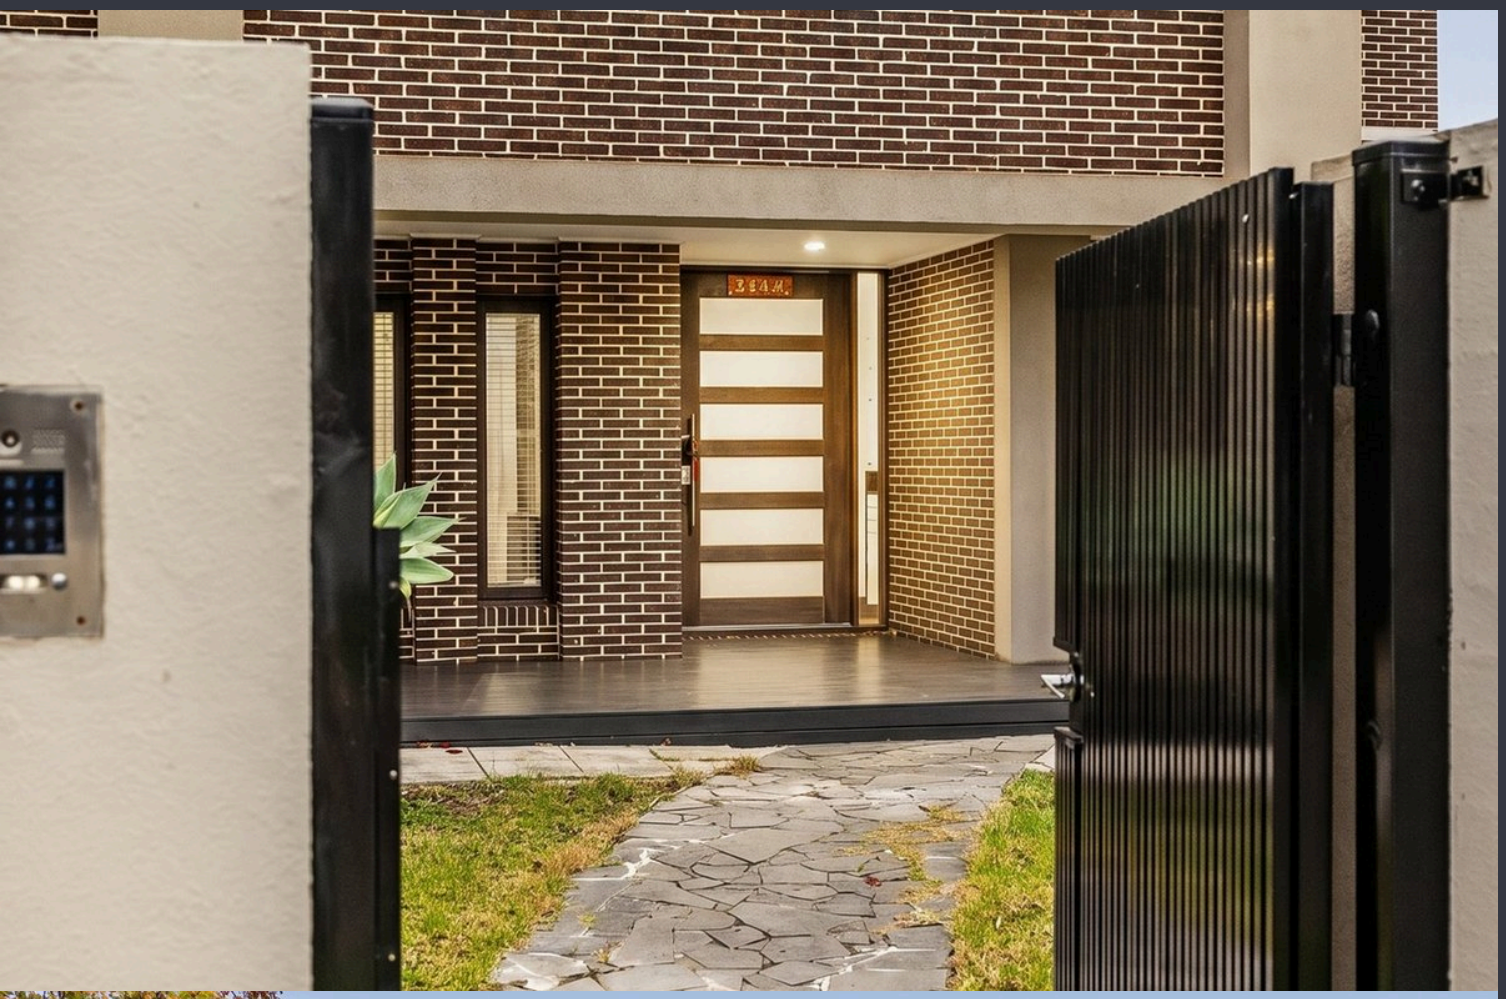


A/REAL



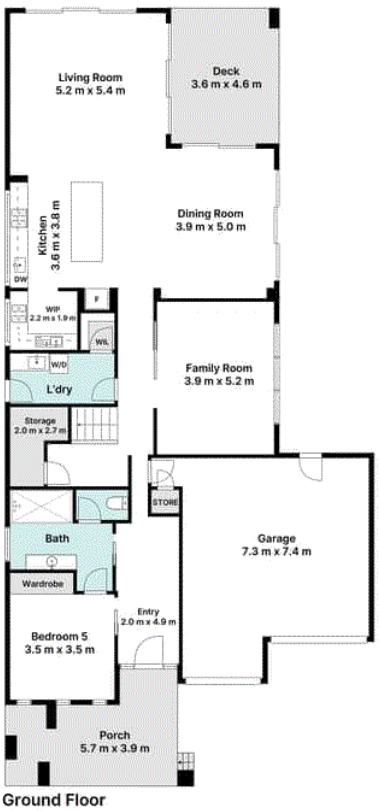

Ground Floor

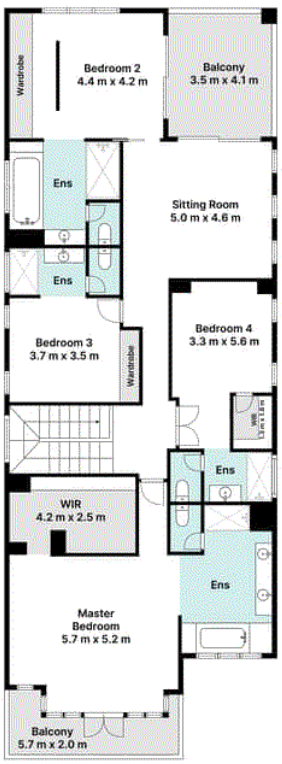

First Floor

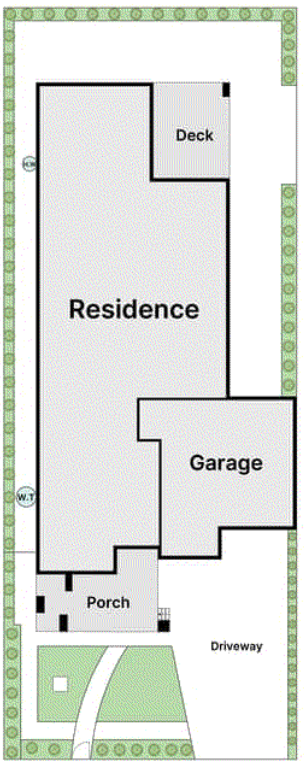

Site Plan

A/REAL

Scale in Meters. Please note that all site and floor plans are provided for illustrative purposes only and may not accurately represent actual measurements or features. Interested parties should verify details independently before making any decisions.

BOX HILL
Suite 3.4, Level 3, 990 Whitehorse Road, Box Hill. Victoria 3128 | 8686 8388

HAWTHORN EAST
33 Camberwell Road, Hawthorn. Victoria 3123 | 9818 8991

MELBOURNE
Level 7, 99 Queen Street, Melbourne. VIC 3000 | 9818 8991

NORTH
Suites 4 & 5, Level 1, 494 High Street, Lalor. VIC 3075 | 03 9436 0888

POINT COOK
Entrance C4, Level 1, 2 Main Street, Point Cook. VIC 3030 | 8686 8338

SOUTH MORANG
29 Gorge Road, South Morang. VIC 3752 | 8804 5888

info@areal.com.au

areal.com.au