A/REAL

Two Living Zones in a Convenient Lakes Pocket



For Sale

29 Carinya Crescent, South Morang VIC 3752

3 2 360sqm

$690,000 - $747,600

For Sale

29 Carinya Crescent, South Morang VIC 3752

3 2 360sqm


Two Living Zones in a Convenient Lakes Pocket

Positioned within the sought-after Mill Park Lakes Estate, this well-presented single-level three-bedroom home delivers a practical layout, multiple living zones and an easy-care outdoor setting, all within close reach of everyday amenities.


Designed for comfortable family living, the home features three robed bedrooms, including a main bedroom with ensuite, alongside a formal lounge and an open-plan meals and family area adjoining the kitchen. Two distinct living zones provide flexibility for quiet relaxation, family time or entertaining, while ducted heating and evaporative cooling ensure year-round comfort. A double remote garage adds further convenience.

Step outside to a landscaped rear garden offering a private, low-maintenance space to enjoy weekends, entertain or simply unwind without demanding extensive upkeep.

The location further enhances the appeal, with Marymede Catholic College approximately 270m away, Morang South Primary School around 1.28km away and The Lakes So...

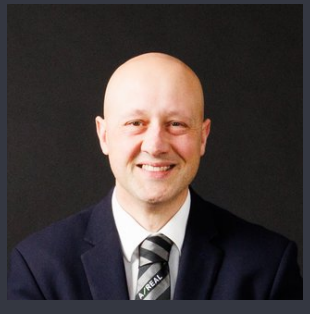

Kaan Ristic
Senior Sales Executive, Licensed Estate Agent
0412 803 075
9436 0888
kaan.ristic@areal.com.au

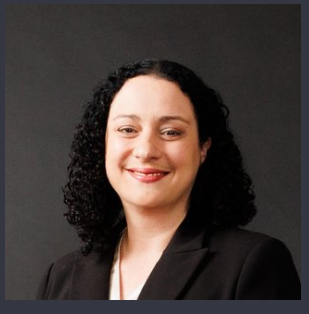

Christie Barnes
Sales Assistant to Kaan Ristic
0405 873 289
9436 0888
christie.barnes@areal.com.au


A/REAL






A/REAL


A/REAL

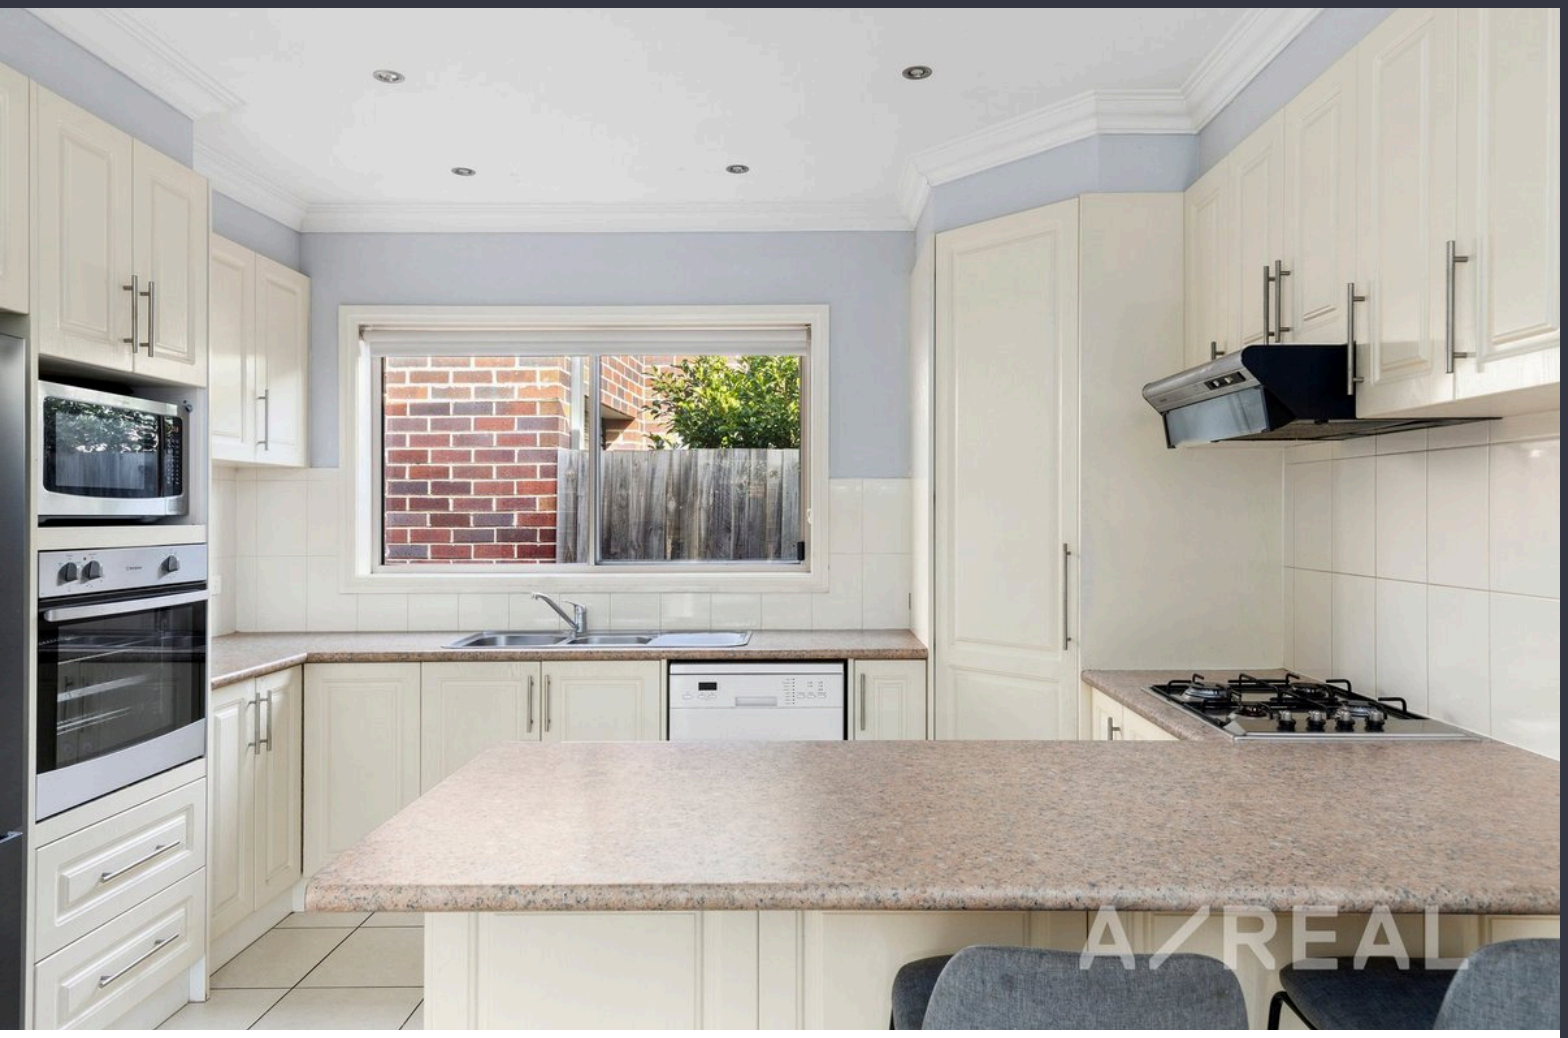



Scale in meters. Please note that all site and floor plans are provided for illustrative purposes only and may not accurately represent actual measurements or features. Interested parties should verify details independently before making any decisions.

BOX HILL
Suite 3.4, Level 3, 990 Whitehorse Road, Box Hill. Victoria 3128 | 8686 8388

HAWTHORN EAST
33 Camberwell Road, Hawthorn. Victoria 3123 | 9818 8991

MELBOURNE
Level 7, 99 Queen Street, Melbourne. VIC 3000 | 9818 8991

NORTH
Suites 4 & 5, Level 1, 494 High Street, Lalor. VIC 3075 | 03 9436 0888

POINT COOK
Entrance C4, Level 1, 2 Main Street, Point Cook. VIC 3030 | 8686 8338

SOUTH MORANG
29 Gorge Road, South Morang. VIC 3752 | 8804 5888

info@areal.com.au

areal.com.au