A/REAL

Space, Views and Connection, Aurora Melbourne Central with 8.2% Approx Rental Return



For Sale

5706/228 La Trobe Street, Melbourne VIC 3000

1 1

Contact Agent

For Sale

5706/228 La Trobe Street, Melbourne VIC 3000

1 1

Space, Views and Connection, Aurora Melbourne Central with 8.2% Approx Rental Return

Elevated on level 57 of the iconic Aurora complex, this stylish one-bedroom apartment delivers a genuinely luxurious CBD lifestyle, complete with resort-style building amenities and sweeping views over Melbourne's skyline and landmarks stretching out in every direction. Floor-to-ceiling glass frames the outlook from the open-plan living zone, while timber floors add warmth and a sense of flow throughout.

Step out onto the sizeable balcony and discover a true extension of the living space, sheltered to enjoy year-round. This is where morning coffee and evening drinks both feel like an occasion, with the city skyline as a constant backdrop.
The kitchen is fitted with European appliances and ample bench and storage space, while the bedroom includes built-in robes for everyday practicality. A well-appointed bathroom, integrated laundry and additional storeroom round out a layout designed for easy, low-maintenance living, enhanced by reverse-cycle air conditioning and secure intercom entr...



Andy Yuan
Senior Sales Executive, Licensed Estate Agent, Auctioneer

0406 217 388
03 8686 8388
andy.yuan@areal.com.au

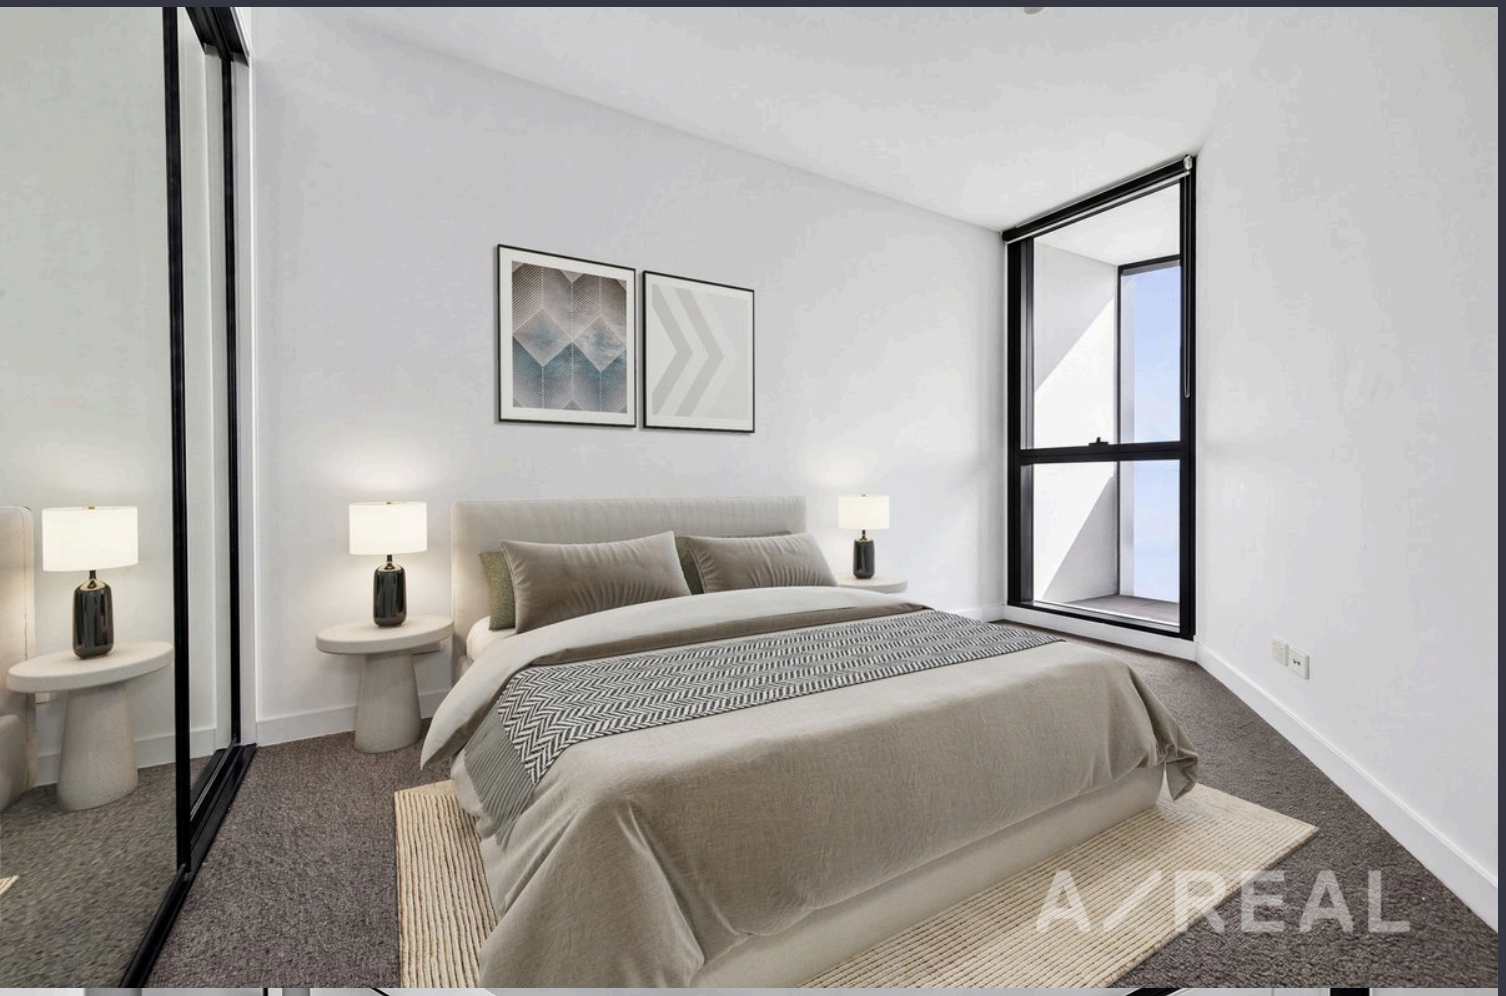


Dave Tang
Sales Executive

0432 523 853
8686 8388
dave.tang@areal.com.au

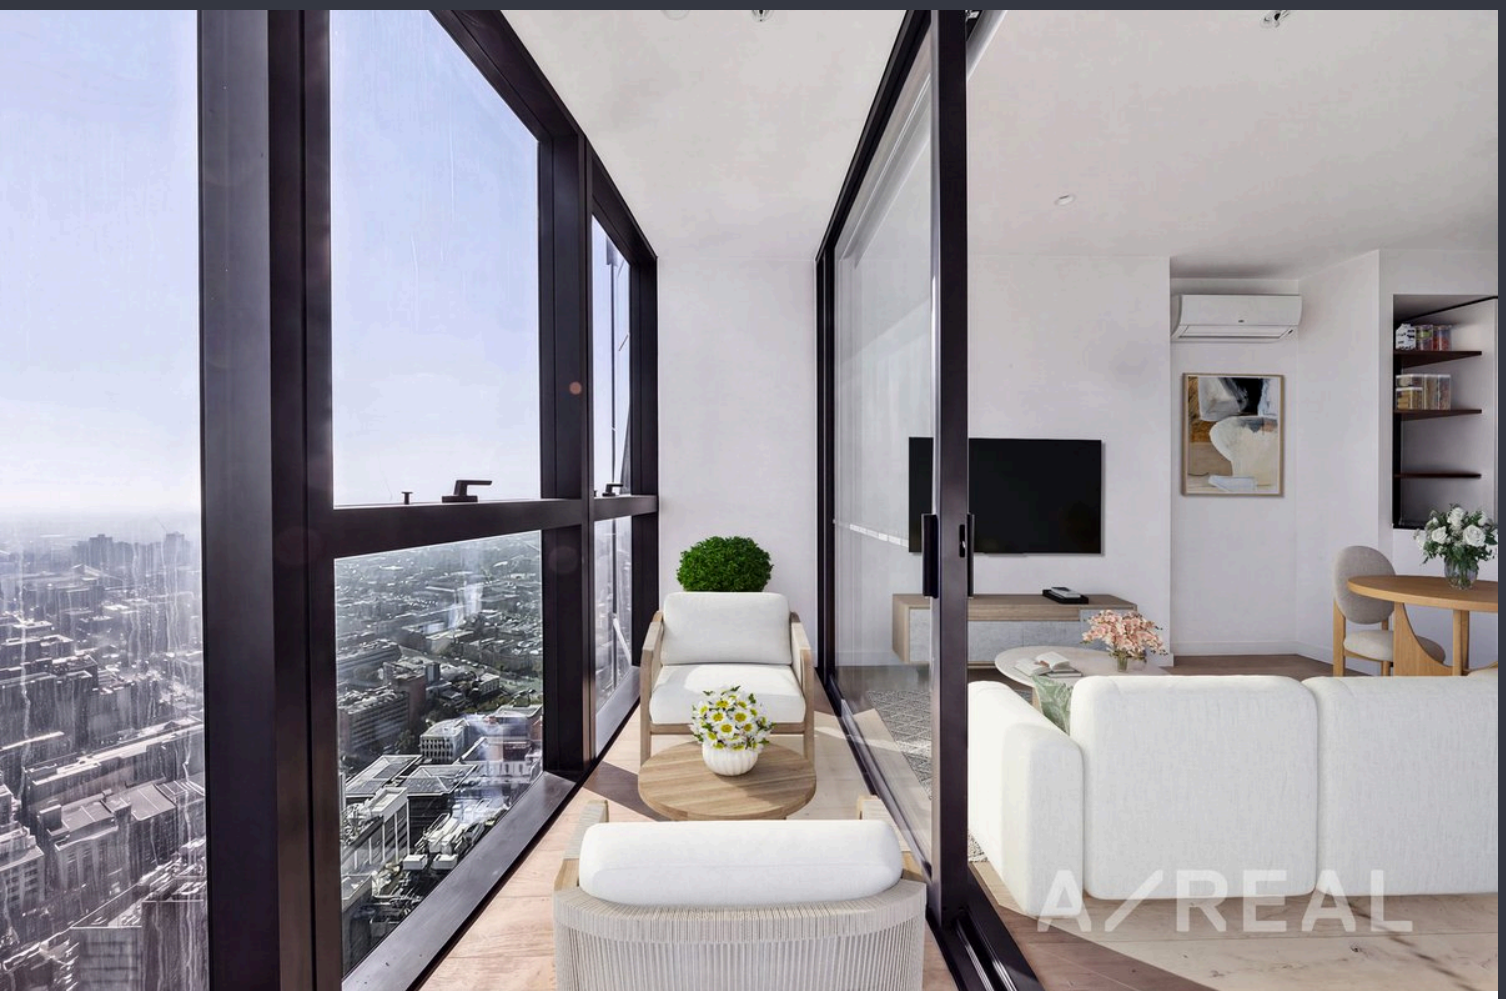

A/REAL


A/REAL


A/REAL


A/REAL

A/REAL





Floorplan

A/REAL

Scale in Meters. Please note that all site and floor plans are provided for illustrative purposes only and may not accurately represent actual measurements or features. Interested parties should verify details independently before making any decisions.

N

BOX HILL
Suite 3.4, Level 3, 990 Whitehorse Road, Box Hill. Victoria 3128 | 8686 8388

HAWTHORN EAST
33 Camberwell Road, Hawthorn. Victoria 3123 | 9818 8991

MELBOURNE
Level 7, 99 Queen Street, Melbourne. VIC 3000 | 9818 8991

NORTH
Suites 4 & 5, Level 1, 494 High Street, Lalor. VIC 3075 | 03 9436 0888

POINT COOK
Entrance C4, Level 1, 2 Main Street, Point Cook. VIC 3030 | 8686 8338

SOUTH MORANG
29 Gorge Road, South Morang. VIC 3752 | 8804 5888

info@areal.com.au

areal.com.au