A/REAL

Prime Central Box Hill Living | Box Hill High School Zone



For Sale

811/545 Station Street, Box Hill VIC 3128

2 2

$540,000 - $590,000

For Sale

811/545 Station Street, Box Hill VIC 3128

2 2

Prime Central Box Hill Living | Box Hill High School Zone

Perfectly positioned in the heart of Box Hill, this well-located apartment at 811/545 Station Street offers an outstanding lifestyle opportunity for first-home buyers, professionals, downsizers and astute investors.

Enjoy the convenience of being within easy reach of Box Hill Central, where an extensive selection of supermarkets, shopping, cafés, restaurants and everyday amenities are right at your doorstep. The vibrant Box Hill dining precinct also offers an exciting range of Asian and international restaurants, catering to every taste.

Public transport is exceptionally convenient, with Box Hill Railway Station, tram services and multiple bus routes all within easy reach, making commuting to the CBD and surrounding suburbs simple and efficient.

Families will appreciate the property's location within the Box Hill High School Zone, together with convenient access to quality schools, parks and community facilities.

Combining a central location with excellent connectivity and outstan...



Andy Yuan
Senior Sales Executive, Licensed Estate Agent, Auctioneer

0406 217 388
03 8686 8388
andy.yuan@areal.com.au



Dave Tang
Sales Executive

0432 523 853
8686 8388
dave.tang@areal.com.au

A/REAL



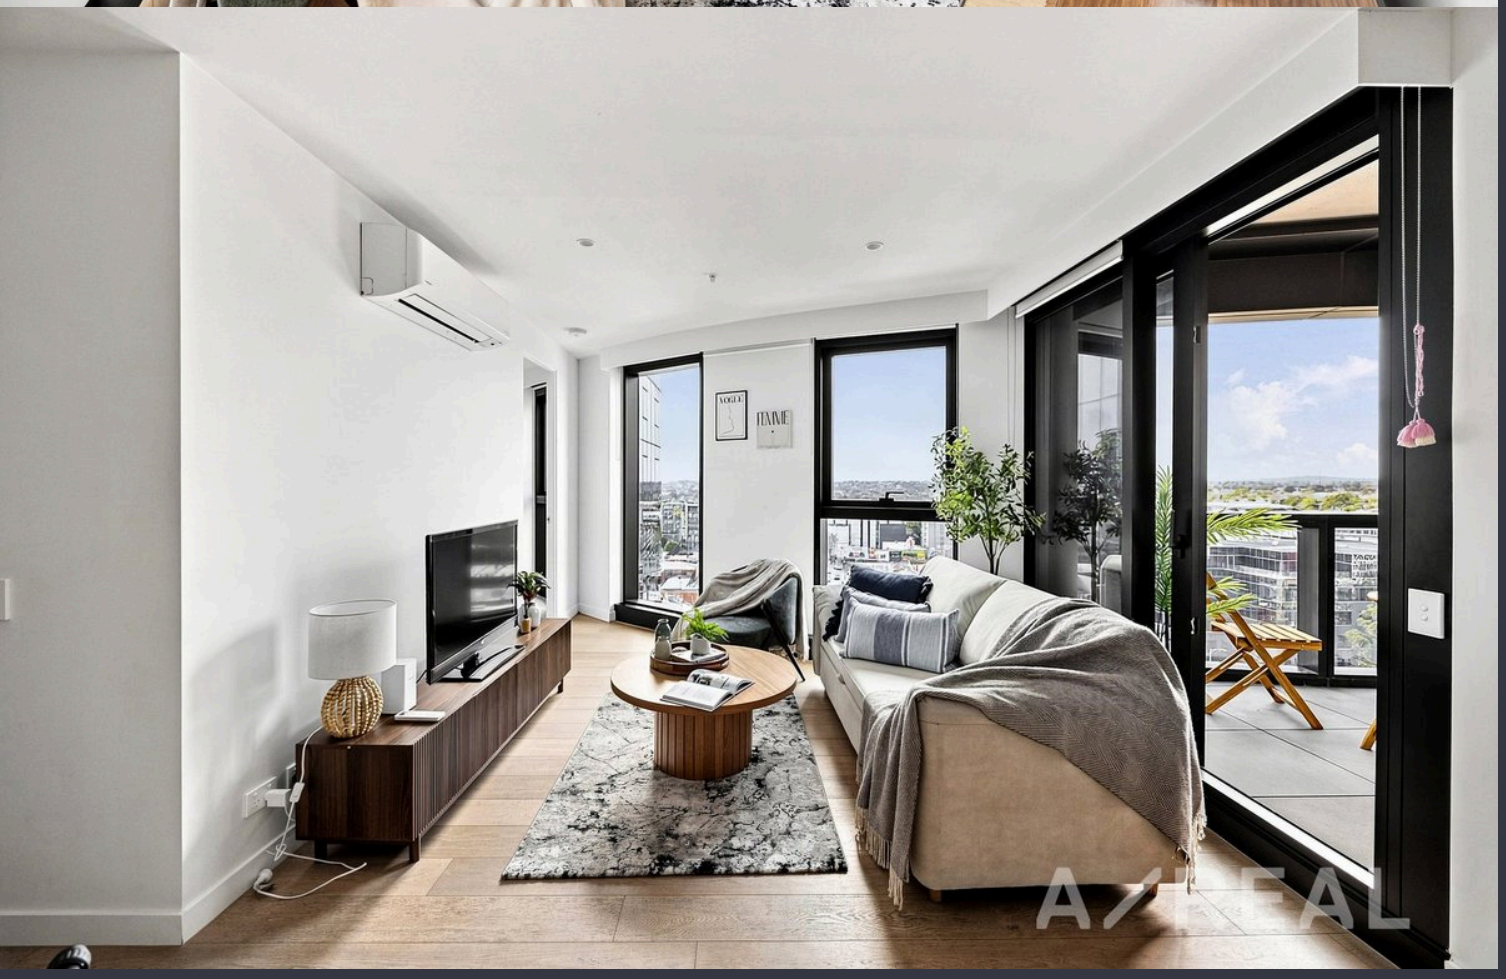

A/REAL





A/REAL





Floorplan

A/REAL

Scale in Meters. Please note that all site and floor plans are provided for illustrative purposes only and may not accurately represent actual measurements or features. Interested parties should verify details independently before making any decisions.

N

BOX HILL
Suite 3.4, Level 3, 990 Whitehorse Road, Box Hill. Victoria 3128 | 8686 8388

HAWTHORN EAST
33 Camberwell Road, Hawthorn. Victoria 3123 | 9818 8991

MELBOURNE
Level 7, 99 Queen Street, Melbourne. VIC 3000 | 9818 8991

NORTH
Suites 4 & 5, Level 1, 494 High Street, Lalor. VIC 3075 | 03 9436 0888

POINT COOK
Entrance C4, Level 1, 2 Main Street, Point Cook. VIC 3030 | 8686 8338

SOUTH MORANG
29 Gorge Road, South Morang. VIC 3752 | 8804 5888

info@areal.com.au

areal.com.au