A/REAL

Vibrant City Living with Uninterrupted Yarra River Views

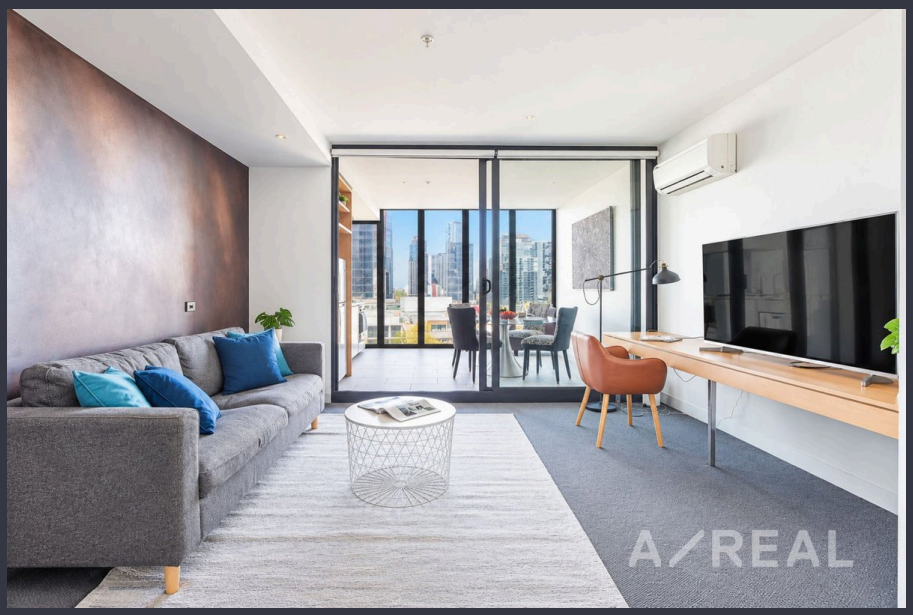

For Sale

1402/565 Flinders Street, Melbourne VIC 3000

1 1

$310,000 - $340,000

For Sale

1402/565 Flinders Street, Melbourne VIC 3000

1 1

Vibrant City Living with Uninterrupted Yarra River Views

A truly unique one-bedroom apartment with spectacular water views and your very own street art mural.

Positioned to capture uninterrupted views across the Yarra River and Melbourne's city skyline, this stylish one-bedroom apartment offers an enviable inner-city lifestyle in a location that places you moments from everything Melbourne has to offer.

The open-plan living and dining area is framed by expansive windows, allowing the ever-changing city and river outlook to take centre stage. Adding an unmistakable point of difference is the apartment's spectacular feature street-art mural, stretching across the living room wall.

The well-appointed apartment offers comfortable contemporary living, with a generous bedroom area, built-in robes, modern kitchen and bathroom, and plenty of natural light throughout.

Perfectly positioned just minutes from Southern Cross Station, and a tram stop directly outside, the apartment provides effortless access to public transport, the CBD, shopping, di...



Dave Tang
Sales Executive

0432 523 853
8686 8388
dave.tang@areal.com.au



Andy Yuan
Senior Sales Executive, Licensed Estate Agent, Auctioneer

0406 217 388
03 8686 8388
andy.yuan@areal.com.au

A/REAL

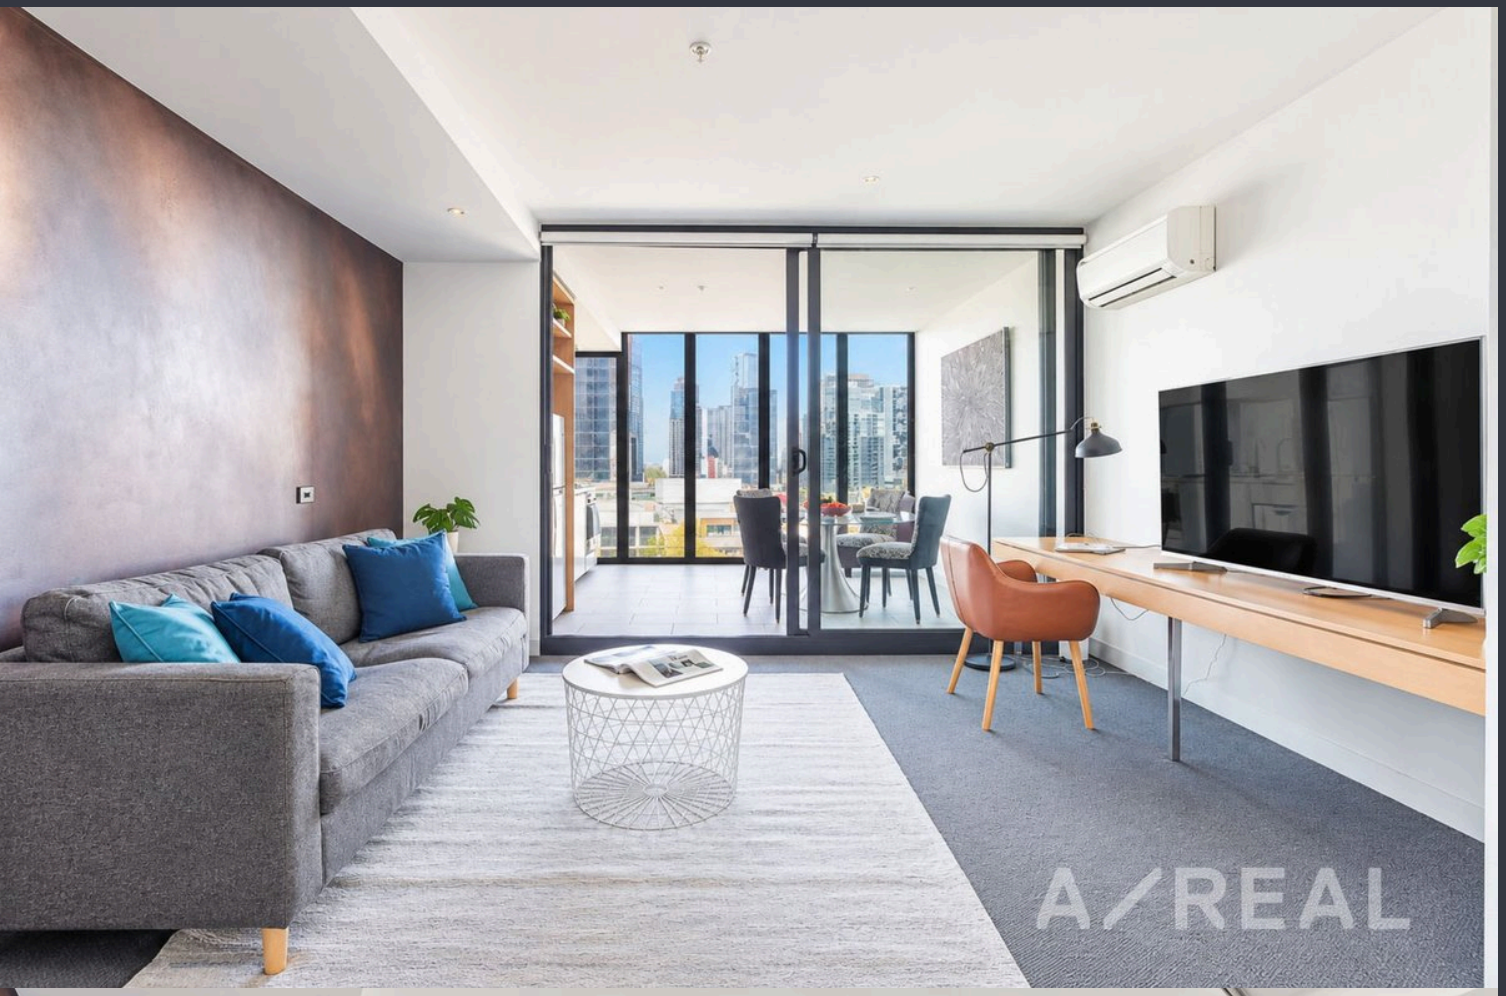



A/REAL





A/REAL



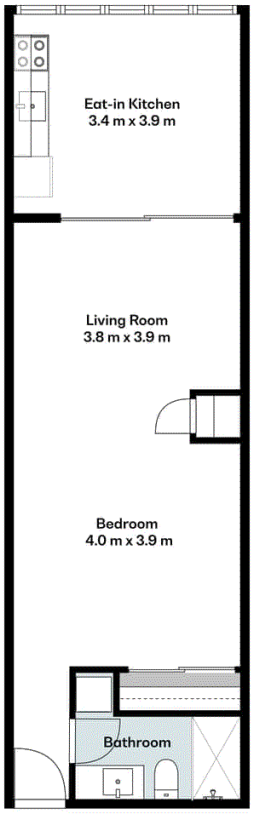

TOTAL: 52 m2

A/REAL

Scale in metres. Indicative only. All information contained herein is obtained from sources we believe to be accurate. We cannot guarantee its accuracy. You should make and rely on your own enquiries.

N

BOX HILL
Suite 3.4, Level 3, 990 Whitehorse Road, Box Hill. Victoria 3128 | 8686 8388

HAWTHORN EAST
33 Camberwell Road, Hawthorn. Victoria 3123 | 9818 8991

MELBOURNE
Level 7, 99 Queen Street, Melbourne. VIC 3000 | 9818 8991

NORTH
Suites 4 & 5, Level 1, 494 High Street, Lalor. VIC 3075 | 03 9436 0888

POINT COOK
Entrance C4, Level 1, 2 Main Street, Point Cook. VIC 3030 | 8686 8338

SOUTH MORANG
29 Gorge Road, South Morang. VIC 3752 | 8804 5888

info@areal.com.au

areal.com.au