A/REAL

Contemporary Elegance | Elevated Living with Ocean View



For Sale

1011/1060 Dandenong Road, Carnegie VIC 3163

2 2

$500,000 - $520,000

For Sale

1011/1060 Dandenong Road, Carnegie VIC 3163

2 2

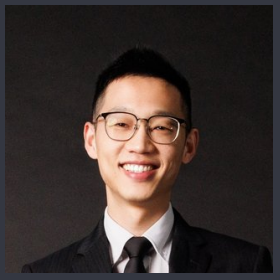
Contemporary Elegance | Elevated Living with Ocean View

Showcasing contemporary sophistication, intelligent design and sweeping elevated views, this architecturally designed two-bedroom, two-bathroom apartment on the 10th floor delivers an exceptional blend of style, comfort and convenience in a sought-after Carnegie location.

Step inside to discover a thoughtfully designed open-plan living and dining area, enhanced by warm timber accents and quality finishes throughout. Floor-to-ceiling-style glazing connects the interior to a spacious private balcony, creating the perfect setting to unwind, entertain or simply take in the impressive outlook.

At the heart of the home, the designer kitchen makes a striking statement with elegant stone benchtops, a waterfall-edge breakfast bar, induction cooktop and abundant storage. Sleek soft-close cabinetry and quality finishes combine practicality with contemporary appeal, making everyday living effortless.

Accommodation comprises two generously proportioned bedrooms, both featuring built-in robes. T...



Eddie Zhu
Managing Director - AReal Property Melbourne, Licensed Estate Agent
0452 585 423
9818 8991
eddie.zhu@areal.com.au



Hubo Yu
Sales Executive
0401 239 108
9818 8991
hubo.yu@areal.com.au

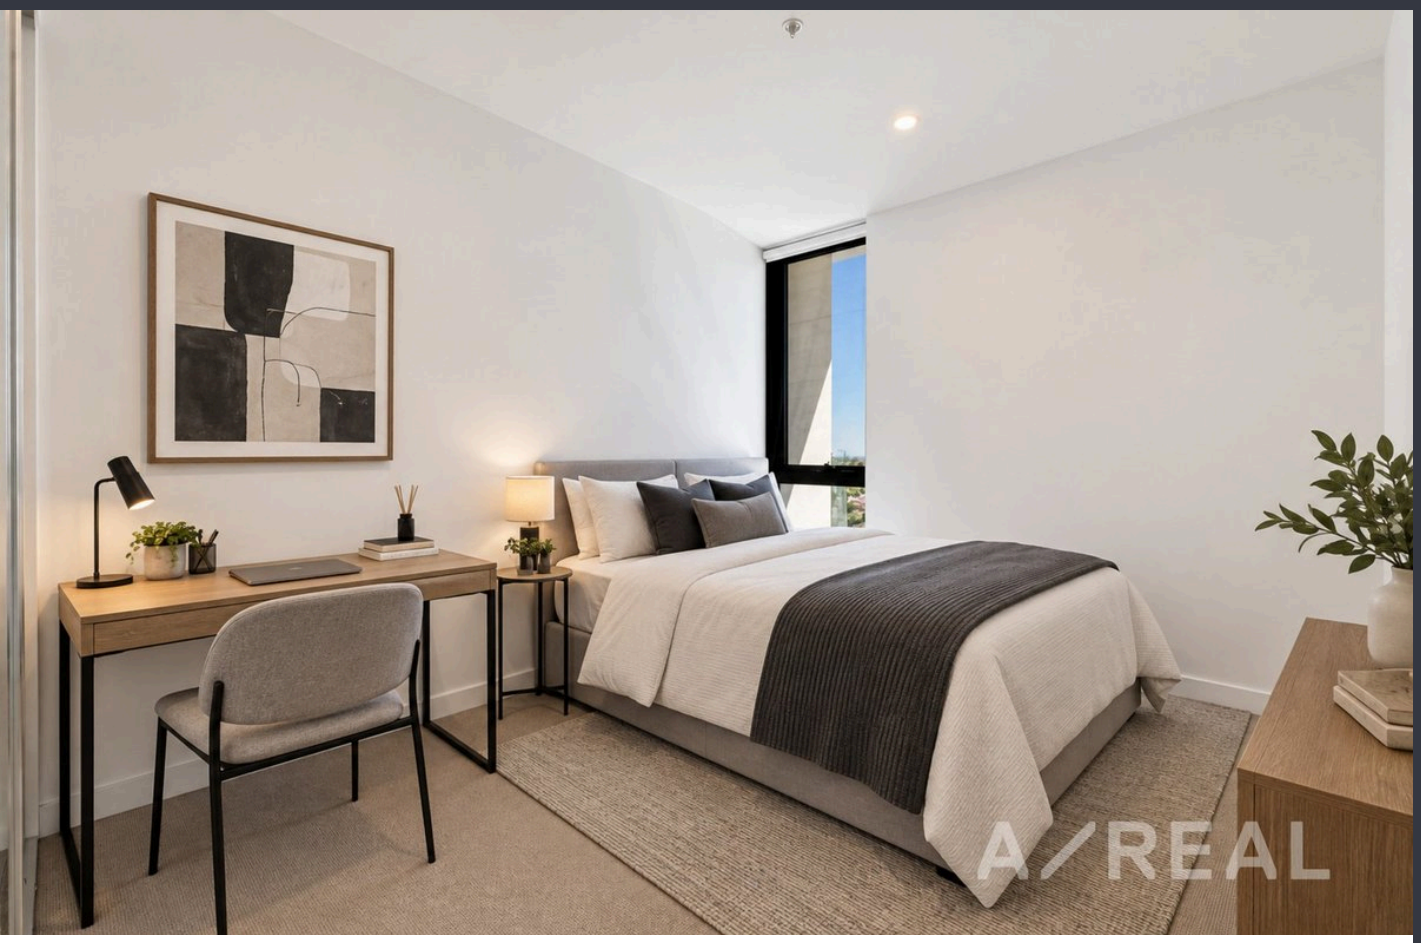

A/REAL

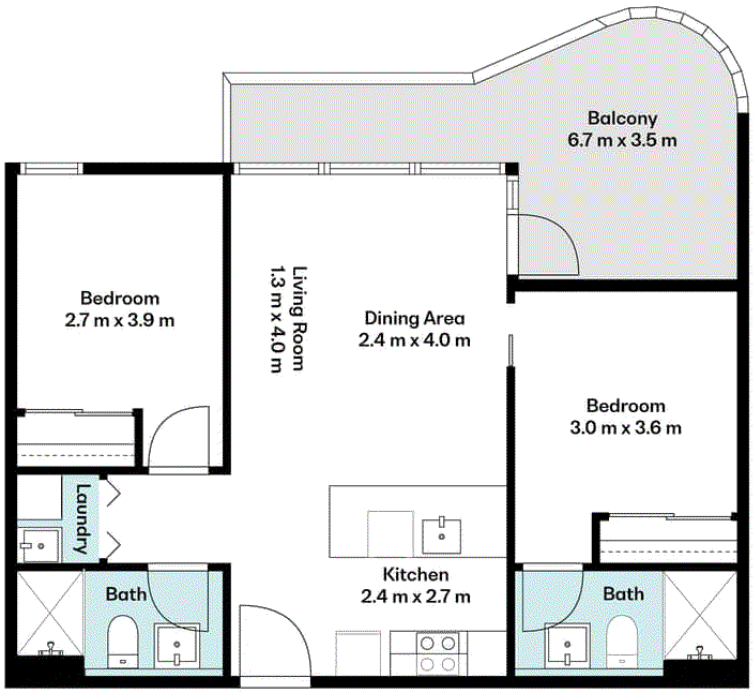

A/REAL

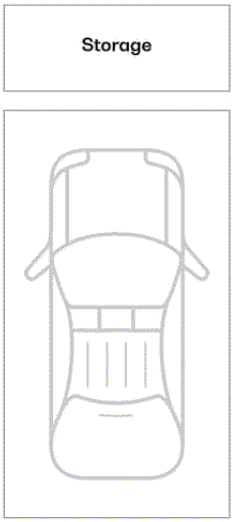

A/REAL


A/REAL

A/REAL







(Not in Position)

A/REAL

Scale in Meters. Please note that all site and floor plans are provided for illustrative purposes only and may not accurately represent actual measurements or features. Interested parties should verify details independently before making any decisions.

N

A/REAL

BOX HILL
Suite 3.4, Level 3, 990 Whitehorse Road, Box Hill. Victoria 3128 | 8686 8388

HAWTHORN EAST
33 Camberwell Road, Hawthorn. Victoria 3123 | 9818 8991

MELBOURNE
Level 7, 99 Queen Street, Melbourne. VIC 3000 | 9818 8991

NORTH
Suites 4 & 5, Level 1, 494 High Street, Lalor. VIC 3075 | 03 9436 0888

POINT COOK
Entrance C4, Level 1, 2 Main Street, Point Cook. VIC 3030 | 8686 8338

SOUTH MORANG
29 Gorge Road, South Morang. VIC 3752 | 8804 5888

info@areal.com.au

areal.com.au