A/REAL

Brand-New Family Living in the Heart of Beveridge



For Sale

7 Cosgrove Drive, Beveridge VIC 3753

4 2 471sqm

$580,000 - $630,000

For Sale

7 Cosgrove Drive, Beveridge VIC 3753

4 2 471sqm

Brand-New Family Living in the Heart of Beveridge

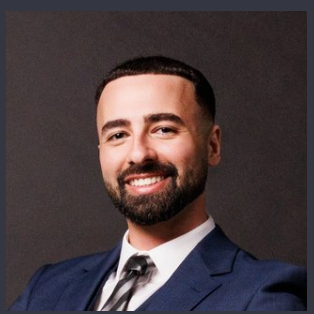
Presenting a brand-new four-bedroom home that combines modern style, spacious interiors and everyday comfort in the growing community of Beveridge.

Designed with contemporary living in mind, the home offers four generous bedrooms, including a master suite complete with a walk-in robe and private ensuite. The remaining three bedrooms feature built-in robes and are serviced by a central bathroom, making the layout ideal for families of all sizes.

At the heart of the home, the modern kitchen features quality stainless-steel appliances, ample storage and sleek Caesarstone benchtops, flowing seamlessly into the spacious open-plan living and dining area. Whether entertaining guests or enjoying time with the family, this inviting space offers the perfect setting for everyday living.

Additional features include a separate laundry, a remote-controlled double garage and convenient access to the surrounding road network, making daily commutes and travel that little bit easier.

Enjoy the adde...



Sani Yako
Sales Executive

0404 298 767
8804 5888
sani.yako@areal.com.au



Warren Tate
Head of Sales, Licensed Estate Agent, Auctioneer

0412 328 072
9818 8991
warren.tate@areal.com.au

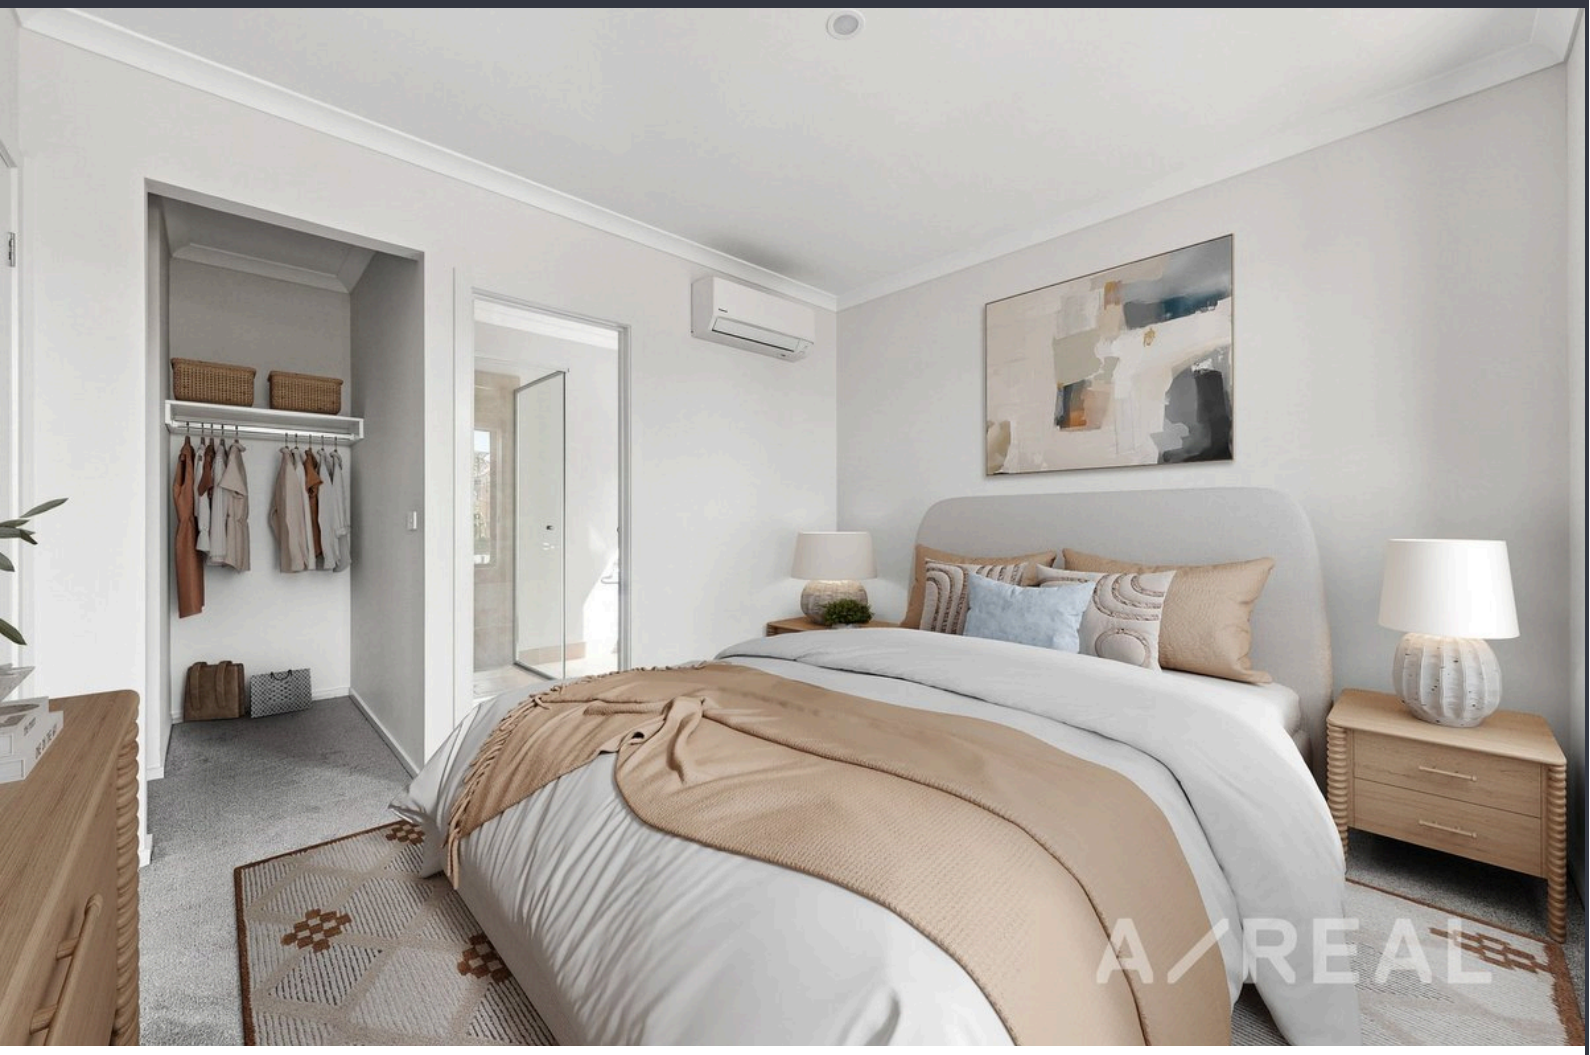

A/REAL

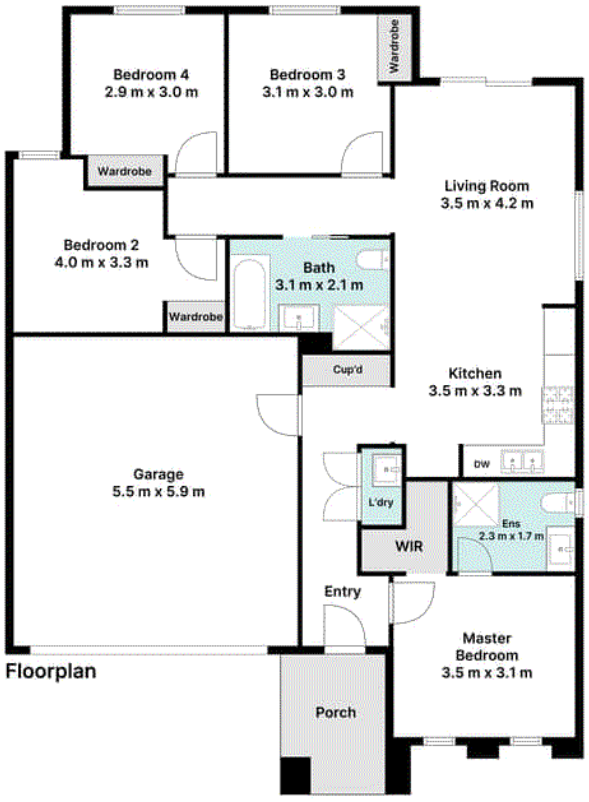

A/REAL

A/REAL










Floorplan

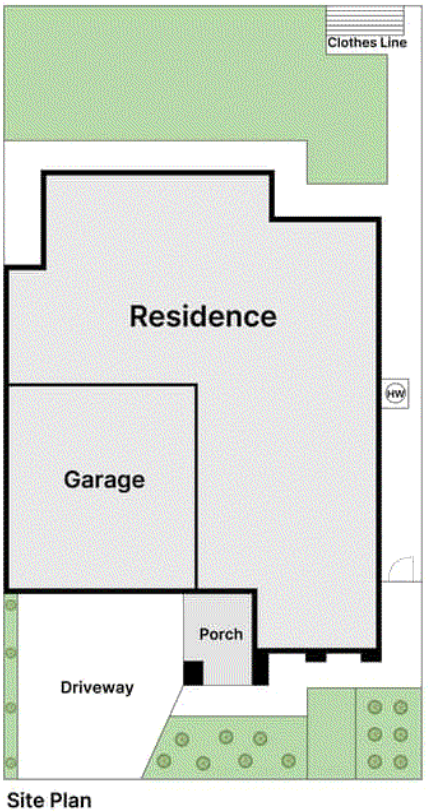

Site Plan

N

Scale in Meters. Please note that all site and floor plans are provided for illustrative purposes only and may not accurately represent actual measurements or features. Interested parties should verify details independently before making any decisions.

Internal Area	:	97m²
External Area	:	35m²
Total Area	:	132m²

A/REAL

BOX HILL
Suite 3.4, Level 3, 990 Whitehorse Road, Box Hill. Victoria 3128 | 8686 8388

HAWTHORN EAST
33 Camberwell Road, Hawthorn. Victoria 3123 | 9818 8991

MELBOURNE
Level 7, 99 Queen Street, Melbourne. VIC 3000 | 9818 8991

NORTH
Suites 4 & 5, Level 1, 494 High Street, Lalor. VIC 3075 | 03 9436 0888

POINT COOK
Entrance C4, Level 1, 2 Main Street, Point Cook. VIC 3030 | 8686 8338

SOUTH MORANG
29 Gorge Road, South Morang. VIC 3752 | 8804 5888

info@areal.com.au

areal.com.au