
A/REAL

Connected City Living, Resort-Style Luxury

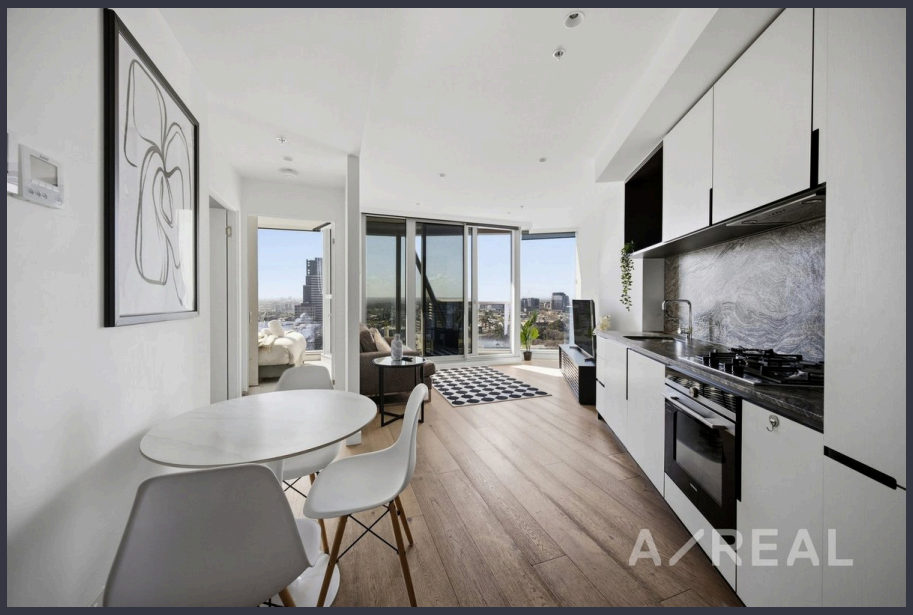

For Sale

2501/639 Little Lonsdale Street, Melbourne VIC 3000

2 1

$540,000 - $590,000

For Sale

2501/639 Little Lonsdale Street, Melbourne VIC 3000

2 1

Connected City Living, Resort-Style Luxury

Impressively positioned high above the CBD in the prestigious West Side Place, this luxury two-bedroom apartment delivers a sunny, low-maintenance lifestyle with panoramic city outlooks and access to first-class building facilities, offering a truly connected urban lifestyle.

Floor-to-ceiling windows fill the open-plan living and dining zone with natural light, opening to a semi-enclosed balcony where the views become part of day-to-day life. The sleek kitchen features gas cooking, stainless steel appliances and generous storage, effortlessly combining style with everyday practicality.

Both bedrooms are well separated from the main living area for privacy, with built-in robes; the first bedroom features a study nook, and the second offers valuable flexibility as a home office, ideal for professionals working from home. A modern bathroom, concealed laundry and split-system heating and cooling complete the well-considered floorplan.

Residents of West Side Place enjoy access to resort...



Andy Yuan
Senior Sales Executive, Licensed Estate Agent, Auctioneer


0406 217 388
03 8686 8388
andy.yuan@areal.com.au



Dave Tang
Sales Executive

0432 523 853
8686 8388
dave.tang@areal.com.au

A/REAL

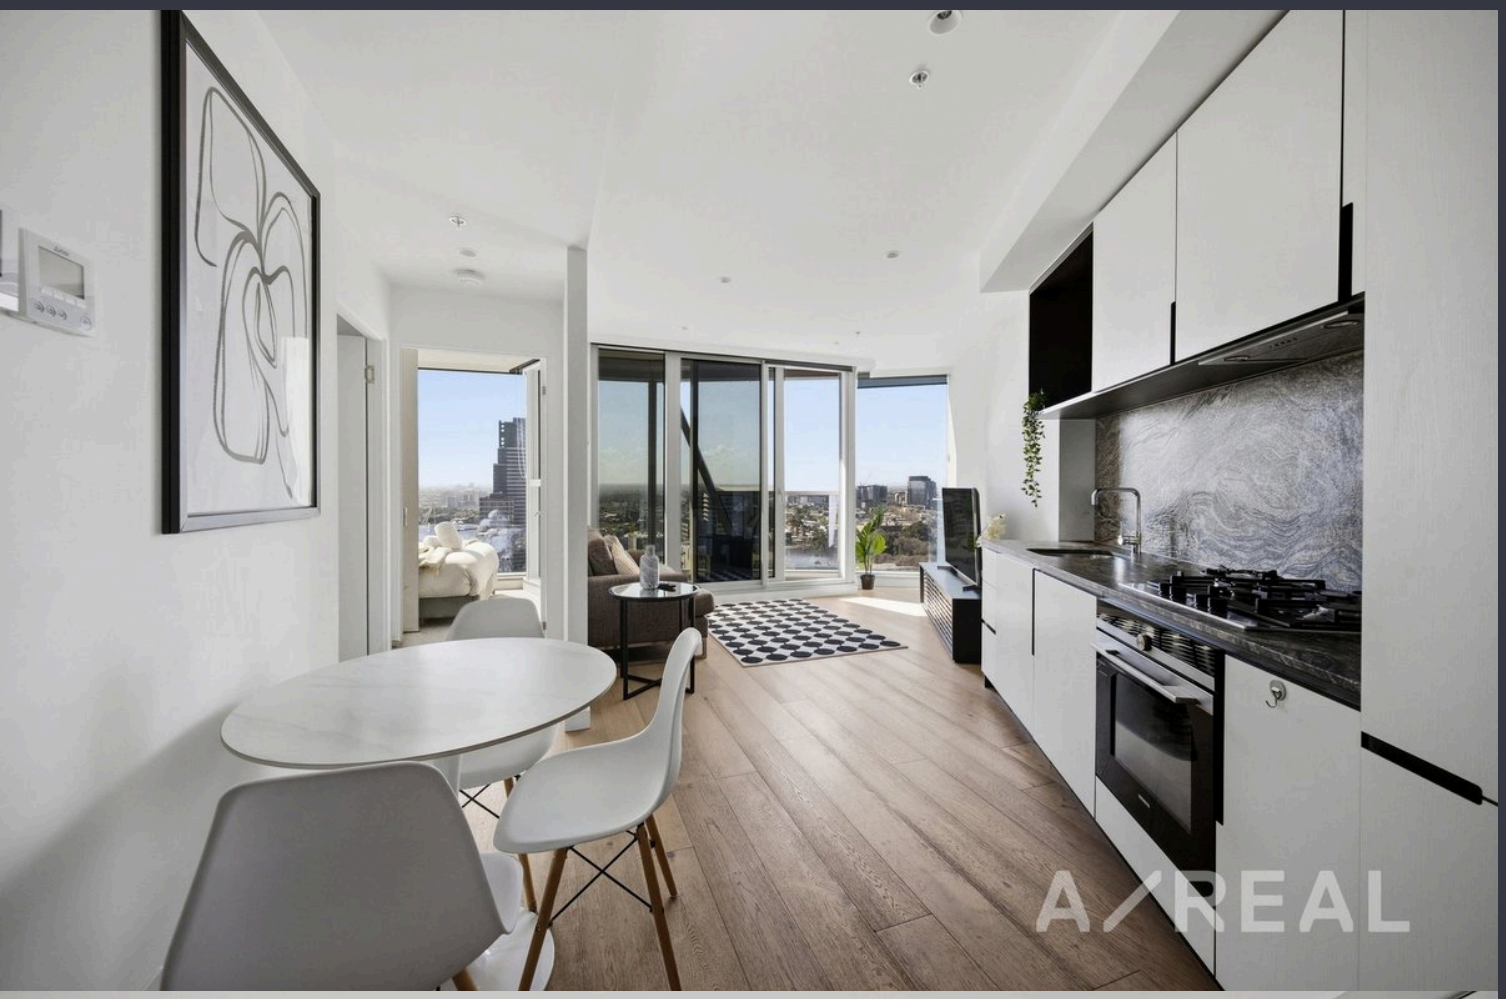





A/REAL


A/REAL

A/REAL



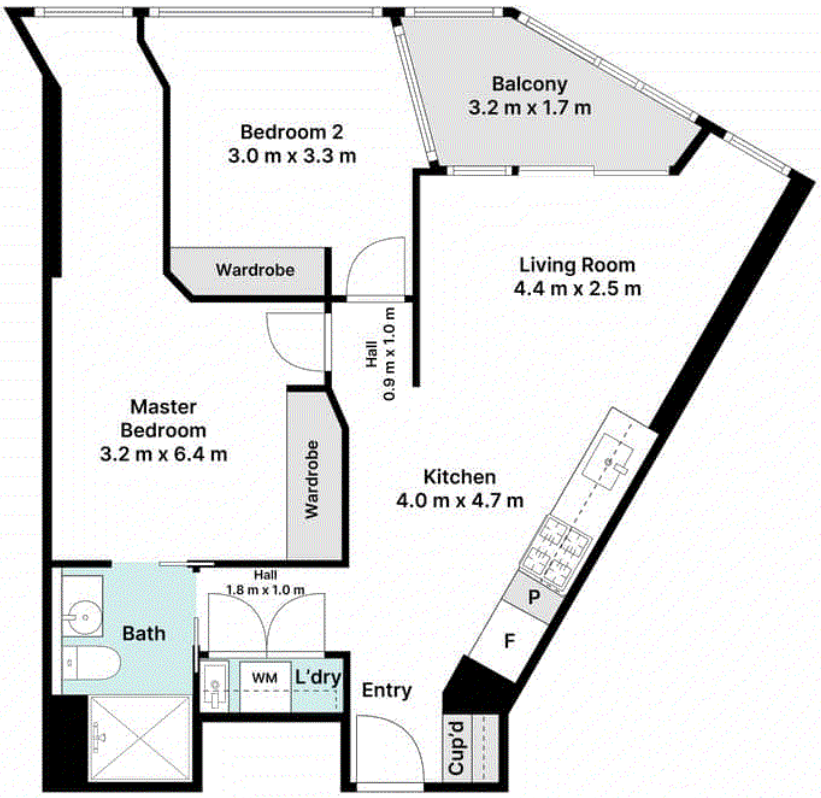

A/REAL

Scale in Meters. Please note that all site and floor plans are provided for illustrative purposes only and may not accurately represent actual measurements or features. Interested parties should verify details independently before making any decisions.

N

BOX HILL
Suite 3.4, Level 3, 990 Whitehorse Road, Box Hill. Victoria 3128 | 8686 8388

HAWTHORN EAST
33 Camberwell Road, Hawthorn. Victoria 3123 | 9818 8991

MELBOURNE
Level 7, 99 Queen Street, Melbourne. VIC 3000 | 9818 8991

NORTH
Suites 4 & 5, Level 1, 494 High Street, Lalor. VIC 3075 | 03 9436 0888

POINT COOK
Entrance C4, Level 1, 2 Main Street, Point Cook. VIC 3030 | 8686 8338

SOUTH MORANG
29 Gorge Road, South Morang. VIC 3752 | 8804 5888

info@areal.com.au

areal.com.au