Elevated Living with Open Views in Prestigious Kings Domain

For Lease

1607/70 Dorcas Street, Southbank VIC 3006

1 1

$635 per week

For Lease

1607/70 Dorcas Street, Southbank VIC 3006

1 1

Elevated Living with Open Views in Prestigious Kings Domain

Scheduling your property inspection is now a breeze! Simply click on the "Book an Inspection" or "Request a Time" button to secure your appointment. You'll instantly receive a confirmation and be kept up-to-date with any alterations or cancellations concerning your scheduled visit. Please be aware, inspections may be subject to cancellation if no bookings are registered. Make your booking today and take the first step in finding your ideal home

Positioned on the 16th floor of the prestigious Kings Domain building, this unfurnished one-bedroom apartment offers contemporary living with elevated views and an open outlook. The light-filled open-plan living and dining area provides a comfortable space to relax, complemented by a modern kitchen featuring stone benchtops, quality appliances and ample storage. The bedroom offers built-in storage, while the unfurnished layout gives you the freedom to personalise the space and make it your own.

Residents enjoy the convenience of a dedicat...

Jessica Sha
Business Development Manager, Licensed Estate Agent
0406 265 788
9818 8991
jessica.sha@areal.com.au

Lauren Allan
Inspections Manager
0452 413 634
9818 8991
lauren.allan@areal.com.au

A/REAL

A/REAL

A/REAL

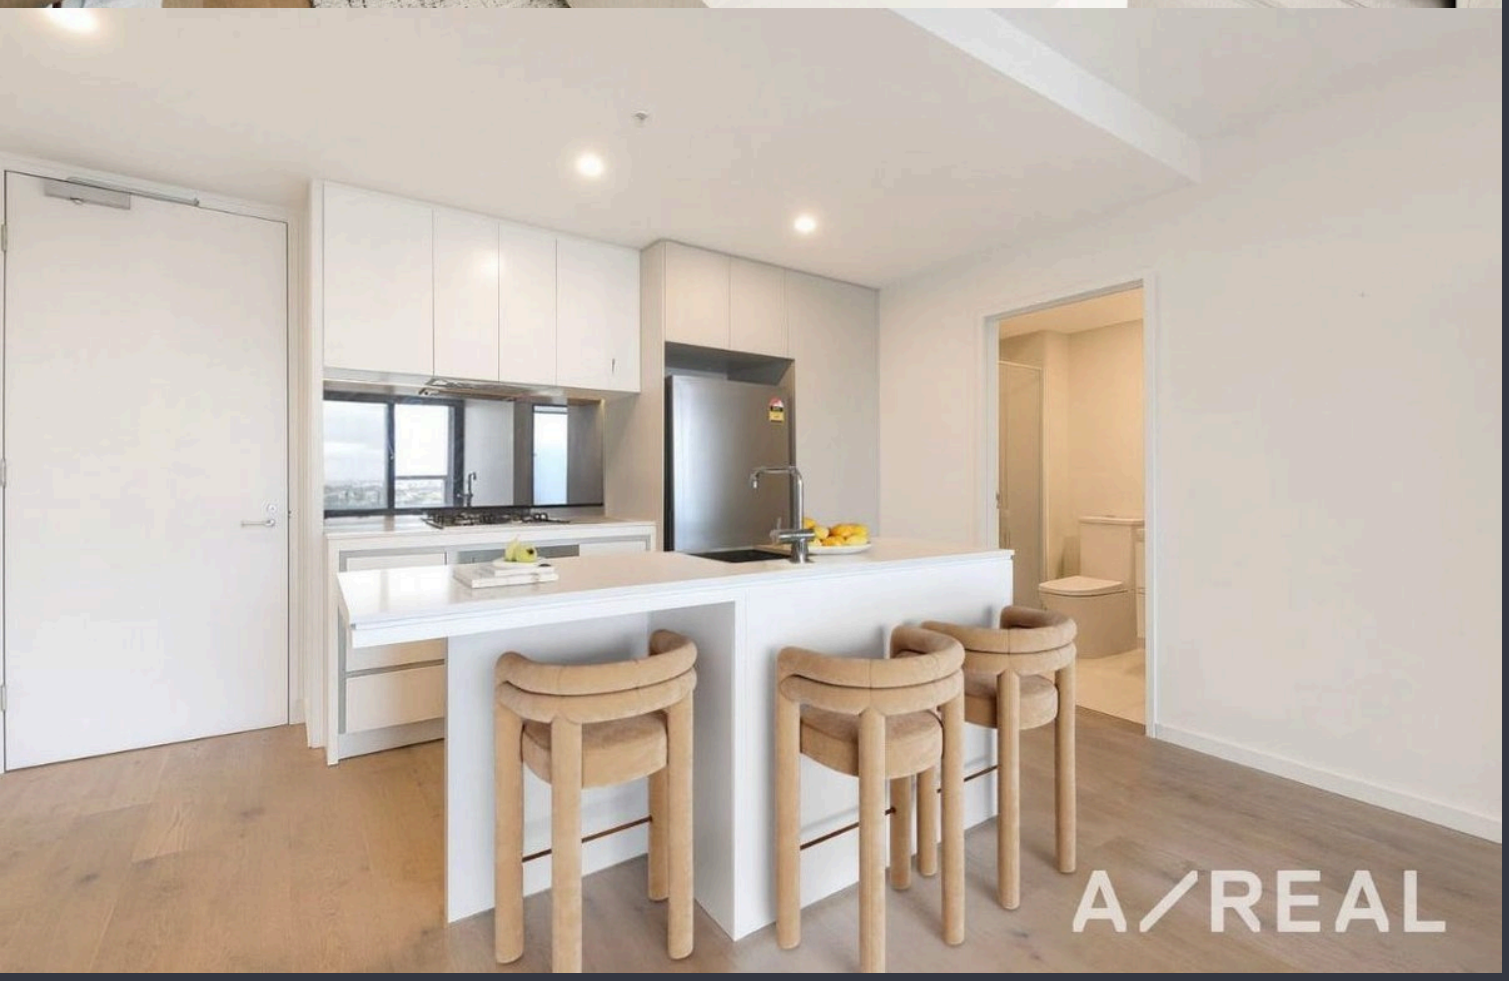
A/REAL

A/REAL

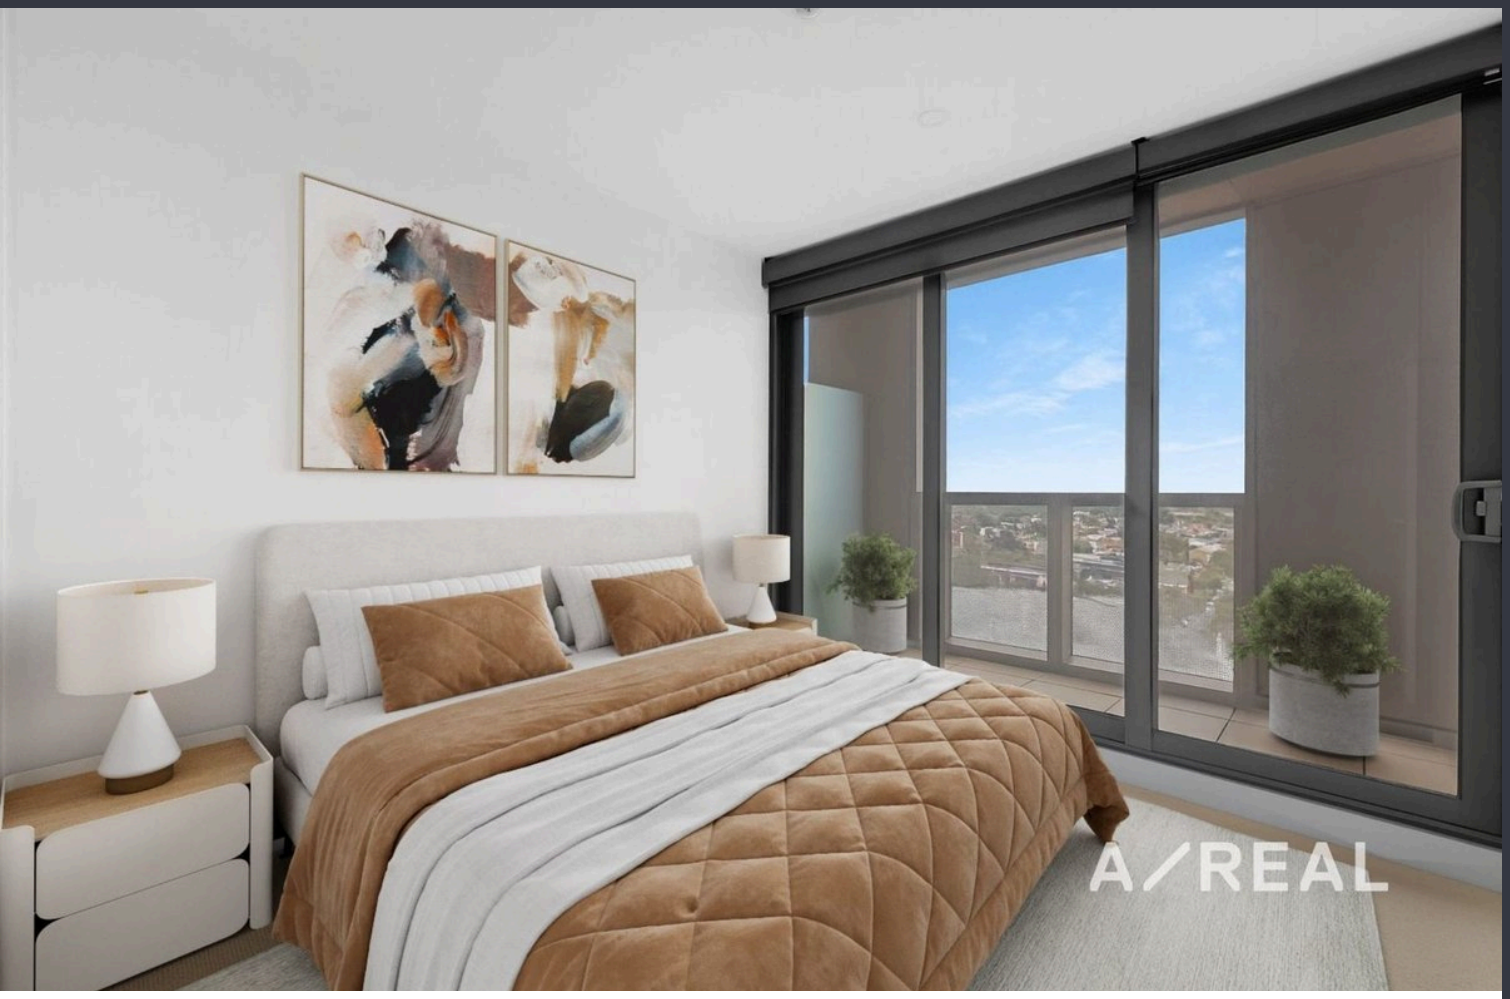

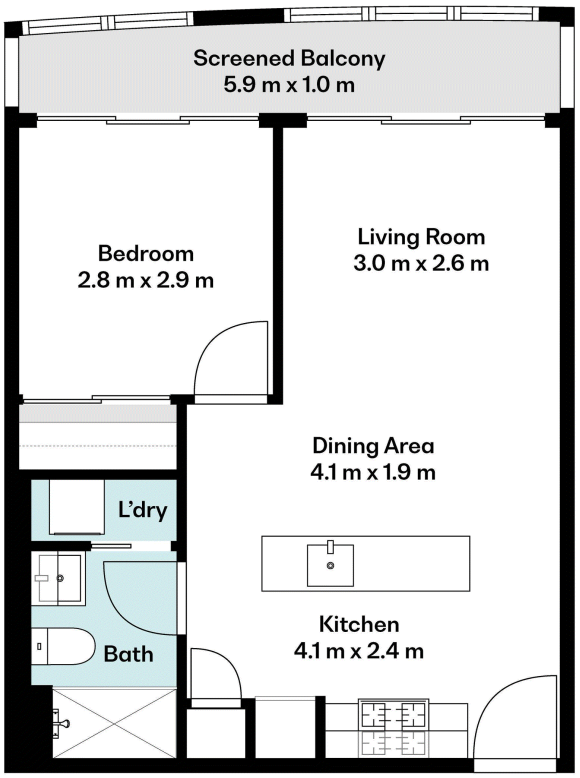

Scale in Meters. Please note that all site and floor plans are provided for illustrative purposes only and may not accurately represent actual measurements or features. Interested parties should verify details independently before making any decisions.

N

A/REAL

BOX HILL
Suite 3.4, Level 3, 990 Whitehorse Road, Box Hill. Victoria 3128 | 8686 8388

HAWTHORN EAST
33 Camberwell Road, Hawthorn. Victoria 3123 | 9818 8991

MELBOURNE
Level 7, 99 Queen Street, Melbourne. VIC 3000 | 9818 8991

NORTH
Suites 4 & 5, Level 1, 494 High Street, Lalor. VIC 3075 | 03 9436 0888

POINT COOK
Entrance C4, Level 1, 2 Main Street, Point Cook. VIC 3030 | 8686 8338

SOUTH MORANG
29 Gorge Road, South Morang. VIC 3752 | 8804 5888

info@areal.com.au

areal.com.au