A/REAL

Family-Friendly Living Moments From Schools, Shops And Parkland



For Sale

233 Newbury Boulevard, Craigieburn VIC 3064

3 2 293sqm

Auction $600,000 - $660,000

For Sale

233 Newbury Boulevard, Craigieburn VIC 3064

3 2 293sqm

Family-Friendly Living Moments From Schools, Shops And Parkland

Set within Craigieburn's award-winning Highlands community, this single-level brick home presents an outstanding opportunity to secure easy-care family living just a short walk from schools, local shops and parkland.

A welcoming front lounge offers a quiet retreat for movie nights or a dedicated kids' zone, before opening to a bright, open-plan kitchen and dining domain. Here, the well-appointed kitchen features an island bench, gas cooktop, stainless steel appliances and a pantry, with sliding doors from the dining area opening to the side patio for easy indoor-outdoor flow.

Three bedrooms are zoned towards the rear for peace and privacy. The main bedroom features a walk-in robe and private ensuite, while the two remaining bedrooms include built-in robes and share a central family bathroom. Timber-style tiled floors, a separate laundry with outdoor access and a double garage with convenient internal entry complete the practical layout.

Outside, a low-maintenance backyard with p...



Sani Yako
Sales Executive
0404 298 767
8804 5888
sani.yako@areal.com.au



Lisa Tsang
Sales Executive
0493 890 612
9818 8991
lisa.tsang@areal.com.au

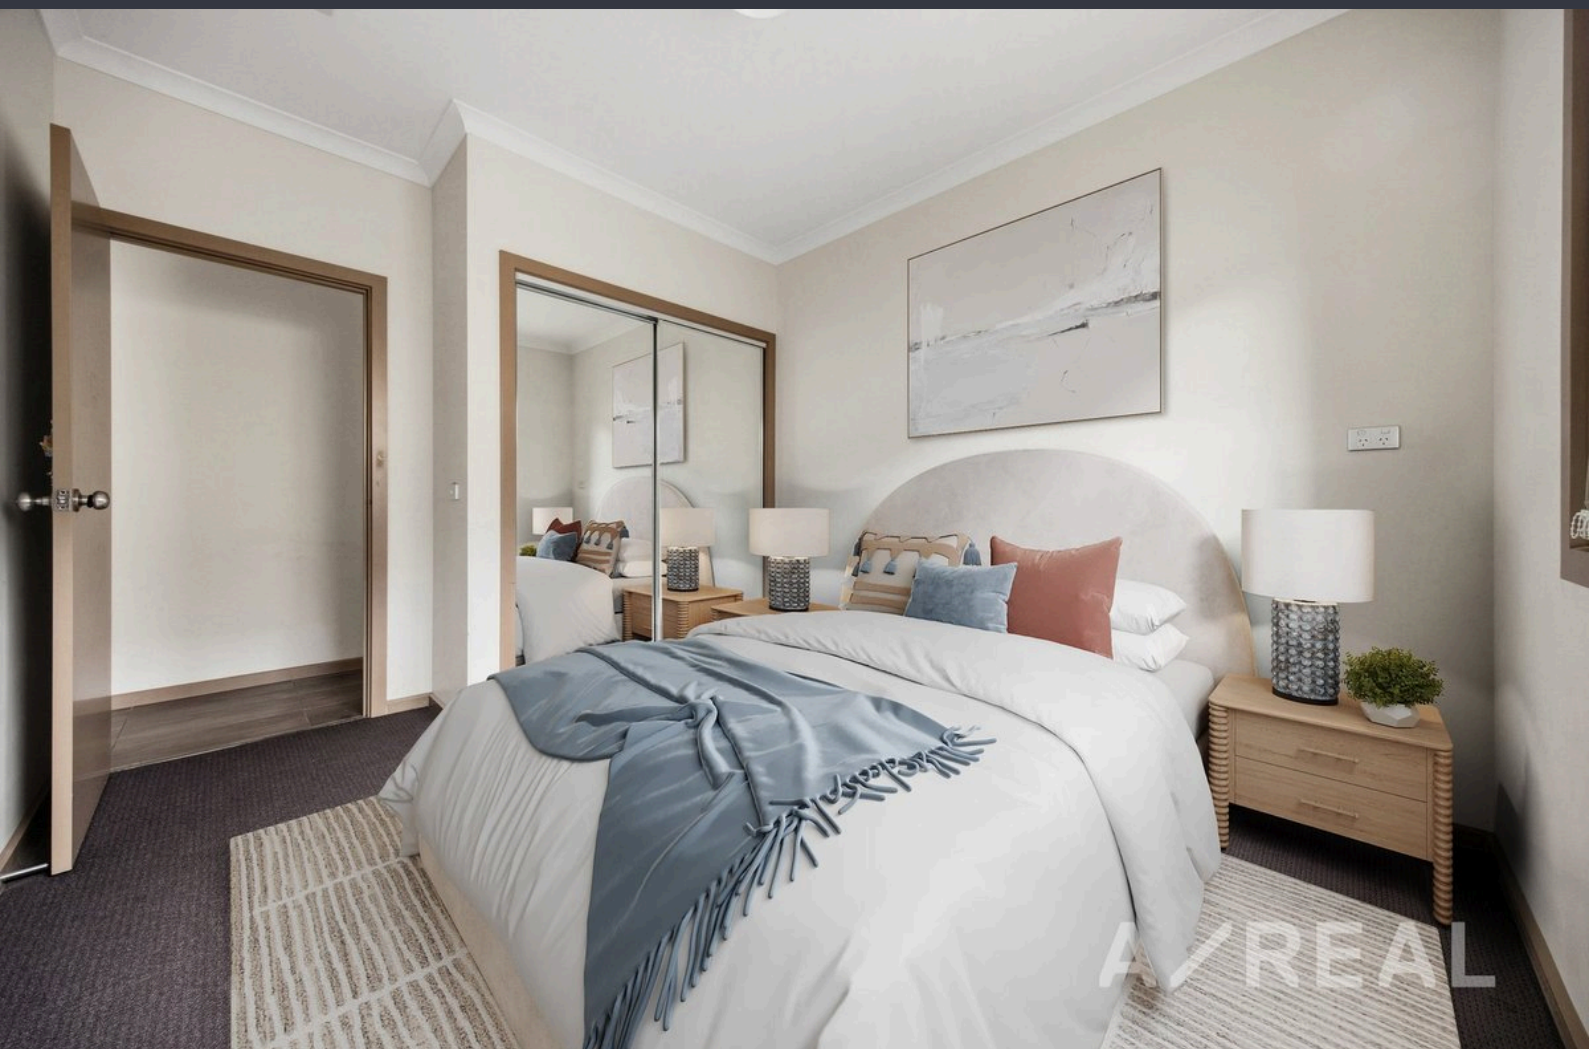

233
A/REAL

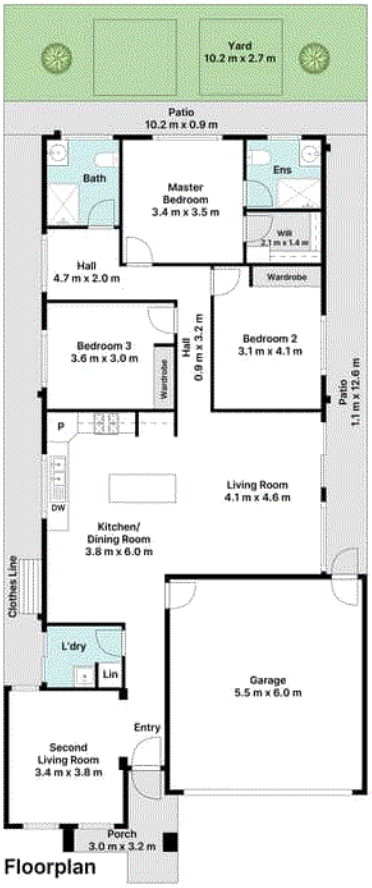

A/REAL

A/REAL

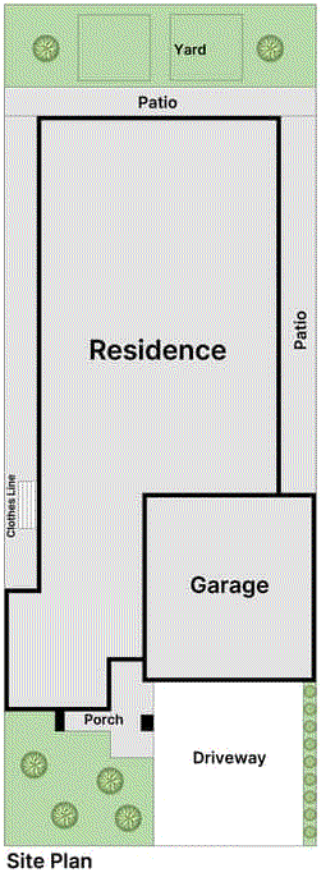








Floorplan



Site Plan

Scale in Meters. Please note that all site and floor plans are provided for illustrative purposes only and may not accurately represent actual measurements or features. Interested parties should verify details independently before making any decisions.

A/REAL

BOX HILL
Suite 3.4, Level 3, 990 Whitehorse Road, Box Hill. Victoria 3128 | 8686 8388

HAWTHORN EAST
33 Camberwell Road, Hawthorn. Victoria 3123 | 9818 8991

MELBOURNE
Level 7, 99 Queen Street, Melbourne. VIC 3000 | 9818 8991

NORTH
Suites 4 & 5, Level 1, 494 High Street, Lalor. VIC 3075 | 03 9436 0888

POINT COOK
Entrance C4, Level 1, 2 Main Street, Point Cook. VIC 3030 | 8686 8338

SOUTH MORANG
29 Gorge Road, South Morang. VIC 3752 | 8804 5888

info@areal.com.au

areal.com.au