A/REAL

Modern Single-Level Family Home with Double Garage and Low-Maintenance Gardens in Donnybrook



For Sale

7 Henty Walk, Donnybrook VIC 3064

3 2

$520,000 - $550,000

For Sale

7 Henty Walk, Donnybrook VIC 3064

3 2

Modern Single-Level Family Home with Double Garage and Low-Maintenance Gardens in Donnybrook

This modern single-storey home offers three bedrooms, two bathrooms and well-planned living space. Its cream rendered facade, charcoal trim and angled rooflines give it a smart, eye-catching look, while a large front window and a glass panel beside the front door bring in plenty of natural light. At the rear, a double garage with laneway access offers secure parking and extra storage, and the easy-care courtyard means more time to relax and less time on upkeep.

An entry hallway leads to the open-plan living room, which flows seamlessly to the kitchen and out to the rear patio through sliding glass doors. The kitchen is well appointed, featuring stone-look benchtops, timber-look overhead cabinetry, a subway tile splashback, a stainless-steel double-bowl sink with mixer tap, a built-in gas cooktop, a built-in under-bench oven, a dishwasher and an under-cabinet rangehood. A breakfast bar provides a convenient space for casual dining.

The master bedroom is complemented by an ensuite, an...



Ismet Duratovic
Sales Executive
0493 891 666
9818 8991
ismet.duratovic@areal.com.au




Warren Tate
Head of Sales, Licensed Estate Agent, Auctioneer
0412 328 072
9818 8991
warren.tate@areal.com.au


A/REAL


A/REAL


A/REAL



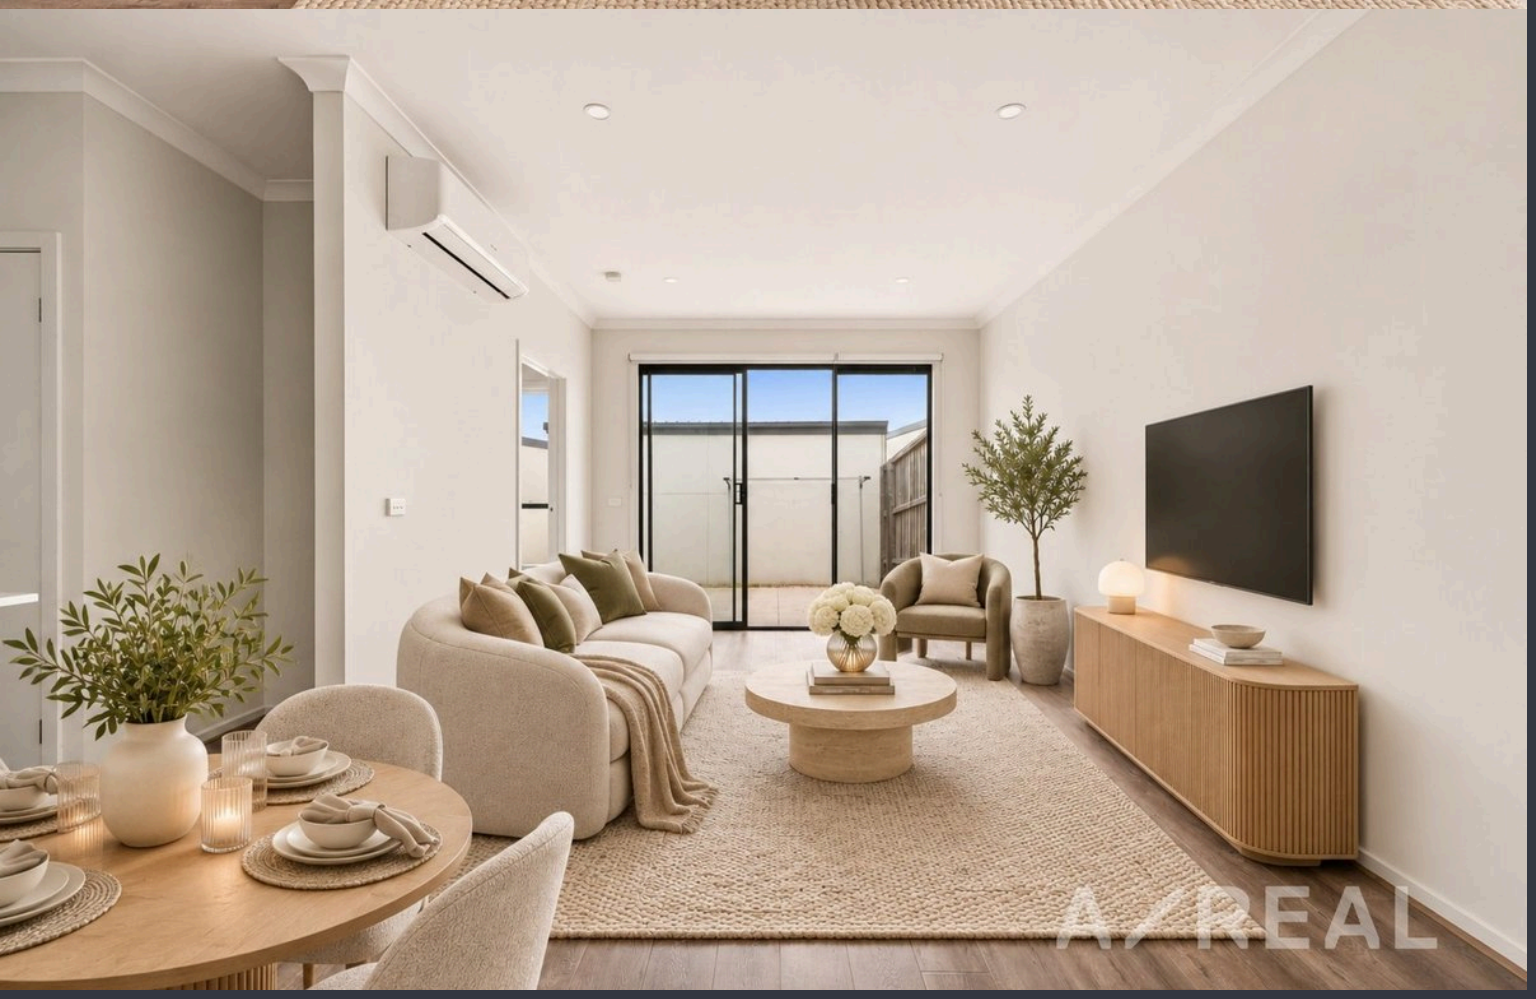


A/REAL




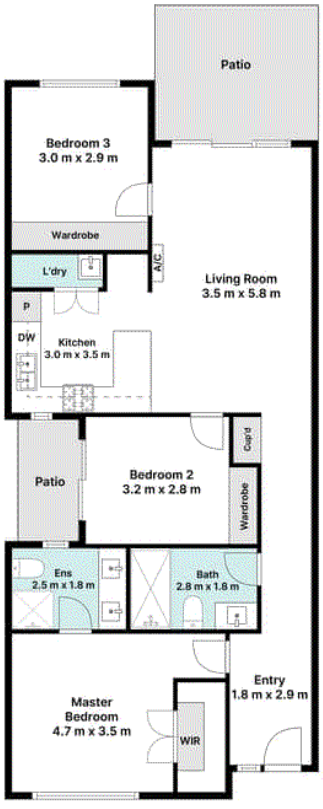

Floorplan

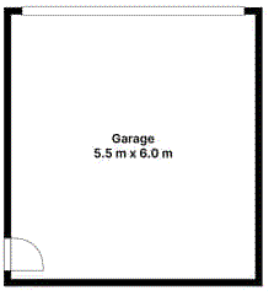

(Not In Position)

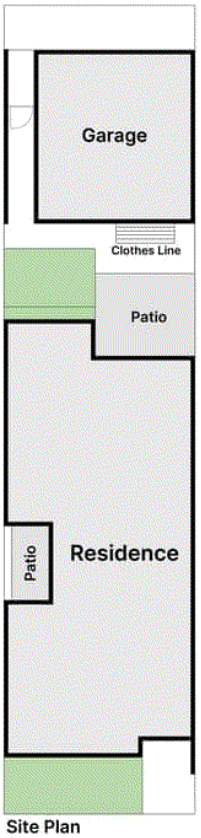

Site Plan

N

A/REAL

Scale in Meters. Please note that all site and floor plans are provided for illustrative purposes only and may not accurately represent actual measurements or features. Interested parties should verify details independently before making any decisions.

Internal Area : 90m²

BOX HILL
Suite 3.4, Level 3, 990 Whitehorse Road, Box Hill. Victoria 3128 | 8686 8388

HAWTHORN EAST
33 Camberwell Road, Hawthorn. Victoria 3123 | 9818 8991

MELBOURNE
Level 7, 99 Queen Street, Melbourne. VIC 3000 | 9818 8991

NORTH
Suites 4 & 5, Level 1, 494 High Street, Lalor. VIC 3075 | 03 9436 0888

POINT COOK
Entrance C4, Level 1, 2 Main Street, Point Cook. VIC 3030 | 8686 8338

SOUTH MORANG
29 Gorge Road, South Morang. VIC 3752 | 8804 5888

info@areal.com.au

areal.com.au