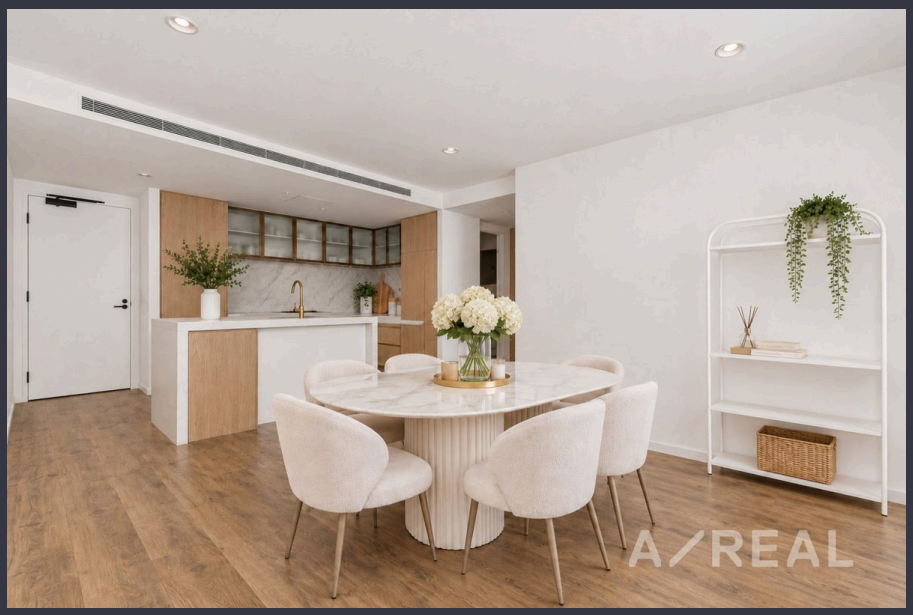
A/REAL

Light-Filled Two-Bedroom Apartment with City Views in the Heart of Melbourne



For Sale

1101/464 Collins Street, Melbourne VIC 3000

2 2

$670,000 - $737,000

For Sale

1101/464 Collins Street, Melbourne VIC 3000

2 2

Light-Filled Two-Bedroom Apartment with City Views in the Heart of Melbourne

Elevated above tree-lined Collins Street, this two-bedroom, two-bathroom residence is set within a sleek glass tower rising behind a beautifully preserved heritage façade. As a top apartment on level 11, it offers exceptional privacy and security. A refined, neutral palette and floor-to-ceiling windows create a light-filled home, with views of ornate heritage buildings and gleaming high-rises in the heart of Melbourne's CBD.

The open-plan living and dining area is defined by wide timber floorboards and crisp white walls. Sliding doors open to a covered balcony that stretches across the living area and main bedroom, with glass balustrades framing the city outlook. Air conditioning and recessed downlights add comfort and a clean, minimal finish.

The kitchen pairs warm timber cabinetry with bronze-framed reeded-glass overhead cabinets, a marble-look splashback and a white waterfall stone island, finished with a bronze gooseneck tap. A gas cooktop, built-in oven and dishwasher are compl...



Andy Yuan
Senior Sales Executive, Licensed Estate Agent, Auctioneer

0406 217 388
03 8686 8388
andy.yuan@areal.com.au



Dave Tang
Sales Executive

0432 523 853
8686 8388
dave.tang@areal.com.au

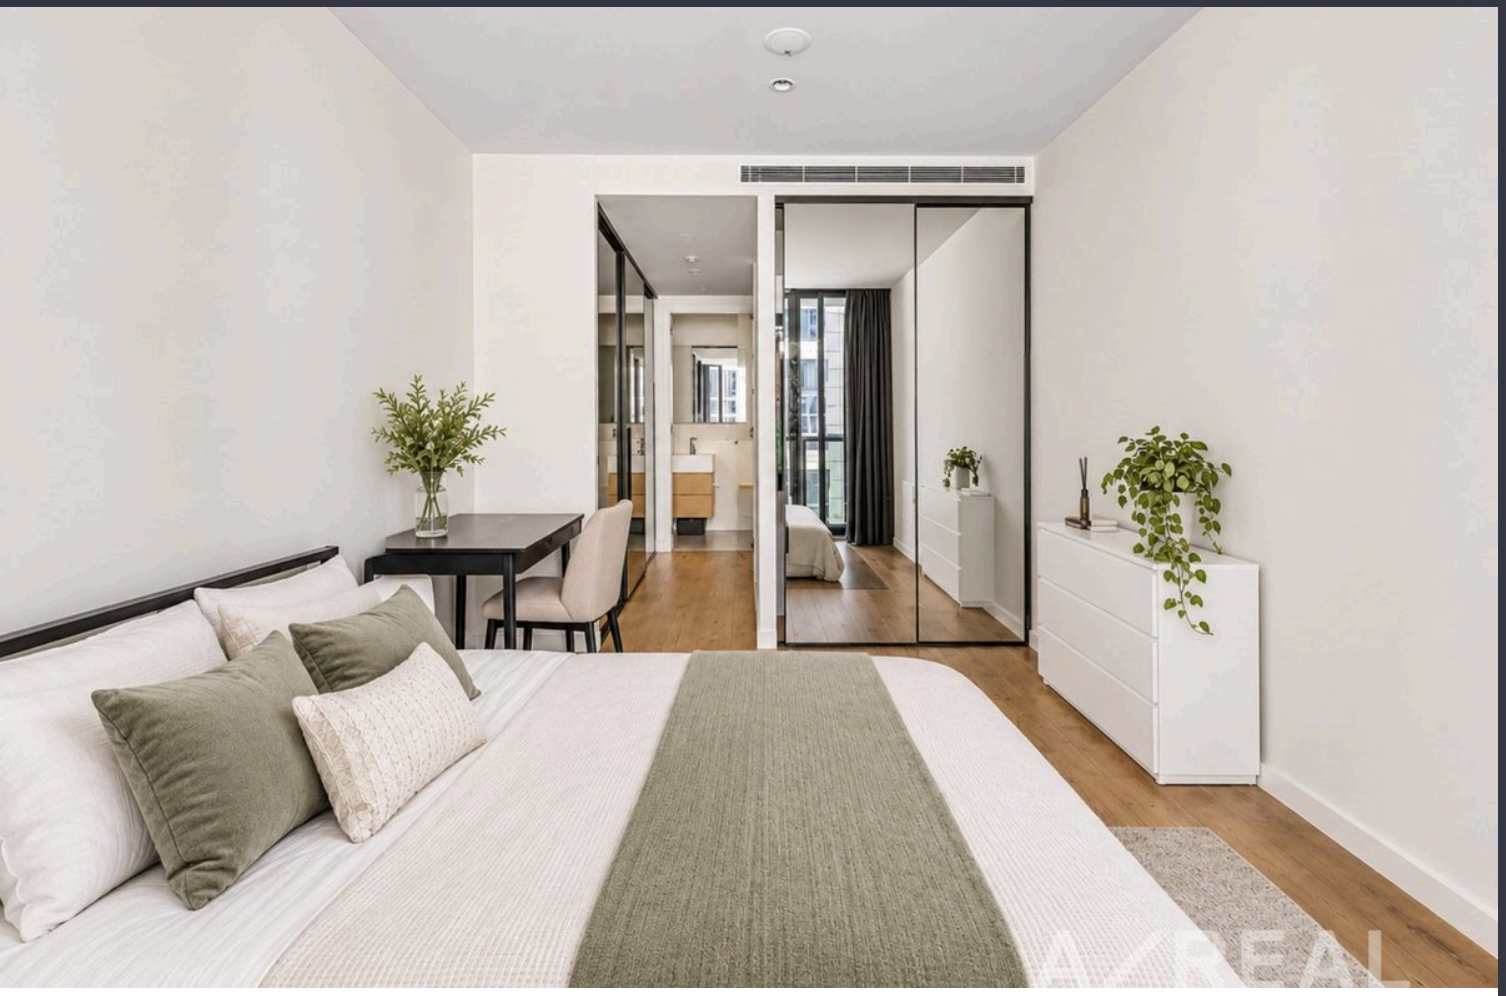

A/REAL

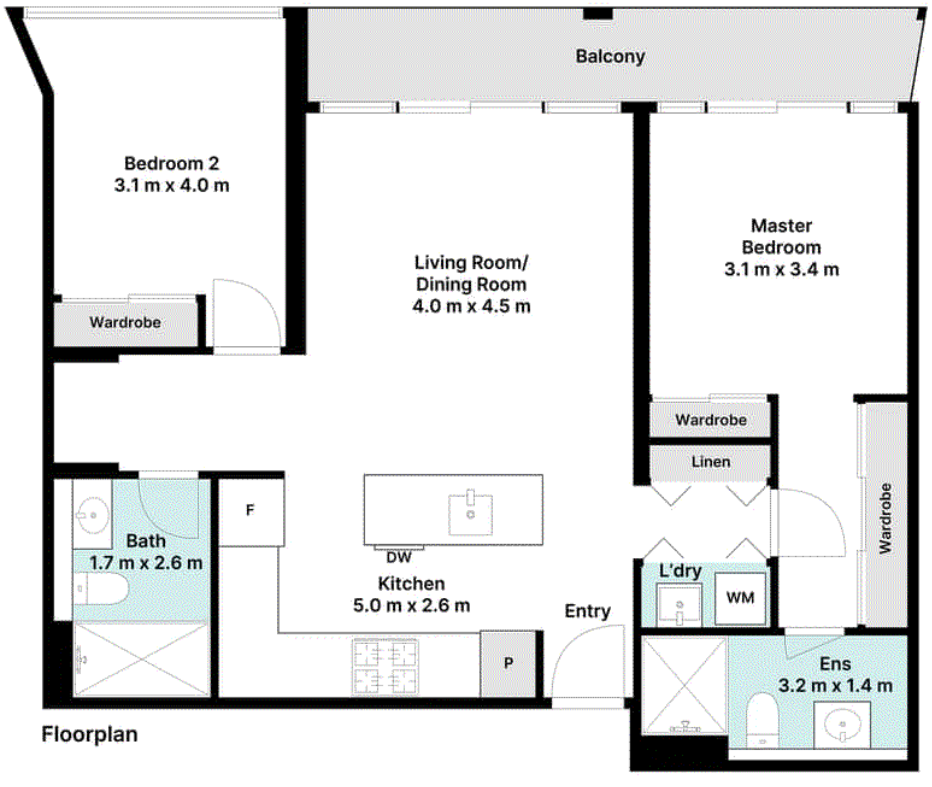

A/REAL


A/REAL


A/REAL

A/REAL





Floorplan

A/REAL

Scale in Meters. Please note that all site and floor plans are provided for illustrative purposes only and may not accurately represent actual measurements or features. Interested parties should verify details independently before making any decisions.

internal : 78 sqm

BOX HILL
Suite 3.4, Level 3, 990 Whitehorse Road, Box Hill. Victoria 3128 | 8686 8388

HAWTHORN EAST
33 Camberwell Road, Hawthorn. Victoria 3123 | 9818 8991

MELBOURNE
Level 7, 99 Queen Street, Melbourne. VIC 3000 | 9818 8991

NORTH
Suites 4 & 5, Level 1, 494 High Street, Lalor. VIC 3075 | 03 9436 0888

POINT COOK
Entrance C4, Level 1, 2 Main Street, Point Cook. VIC 3030 | 8686 8338

SOUTH MORANG
29 Gorge Road, South Morang. VIC 3752 | 8804 5888

info@areal.com.au

areal.com.au