A/REAL

Modern Two-Bedroom Corner Residence with Tram Access in Camberwell



For Sale

115/1101 Toorak Road, Camberwell VIC 3124

2 2

$430,000 - $470,000

For Sale

115/1101 Toorak Road, Camberwell VIC 3124

2 2

Modern Two-Bedroom Corner Residence with Tram Access in Camberwell

Positioned in the heart of Camberwell, this modern two-bedroom, two-bathroom apartment offers stylish design and easy, low-maintenance living, with public transport, shops and dining just moments from your door. Set within a striking corner building finished in glass and dark metal, the residence combines architectural flair with a welcoming, light-filled interior.

Your arrival home begins in a wide, open entrance foyer. Linear LED lighting traces the angled ceiling, while large-format grey floor tiles set a refined tone. A warm timber-look feature wall with soft uplighting adds depth and ambience, lush greenery in rust-toned planters brings the space to life, and a bold sculptural artwork completes the welcome.

Designed for relaxed living and effortless entertaining, the open-plan living, dining and kitchen area flows out to a private balcony through floor-to-ceiling sliding glass doors, filling the home with natural light. The kitchen pairs light timber-look cabinetry with a stone...



Andy Yuan
Senior Sales Executive, Licensed Estate Agent, Auctioneer


0406 217 388
03 8686 8388
andy.yuan@areal.com.au



Dave Tang
Sales Executive

0432 523 853
8686 8388
dave.tang@areal.com.au

A/REAL

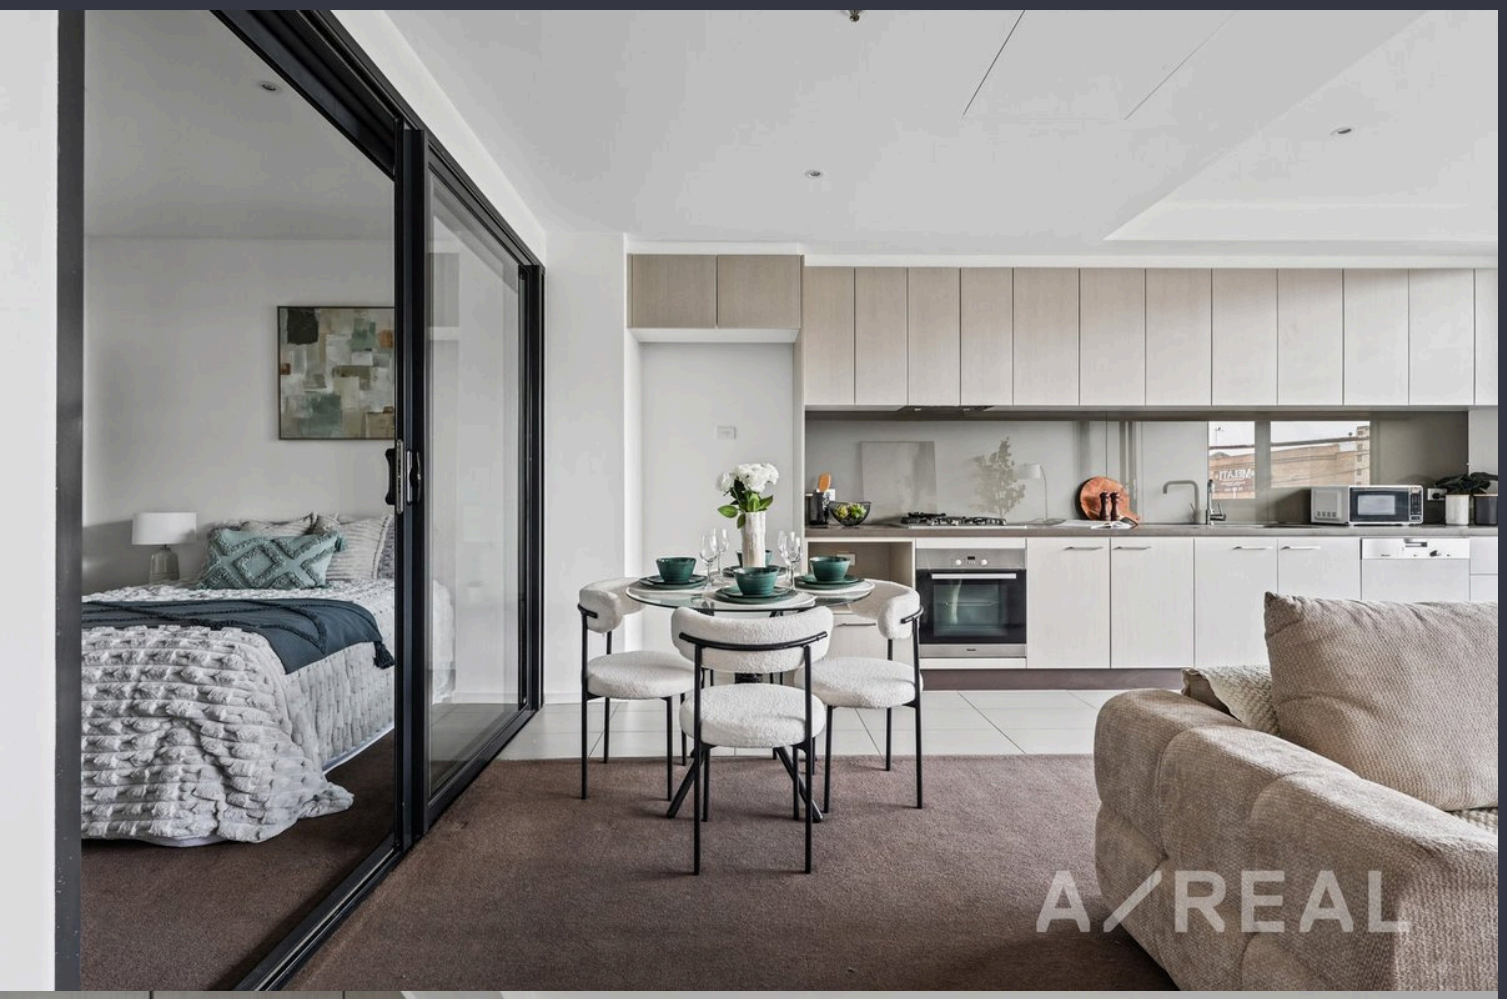





A/REAL


A/REAL

A/REAL



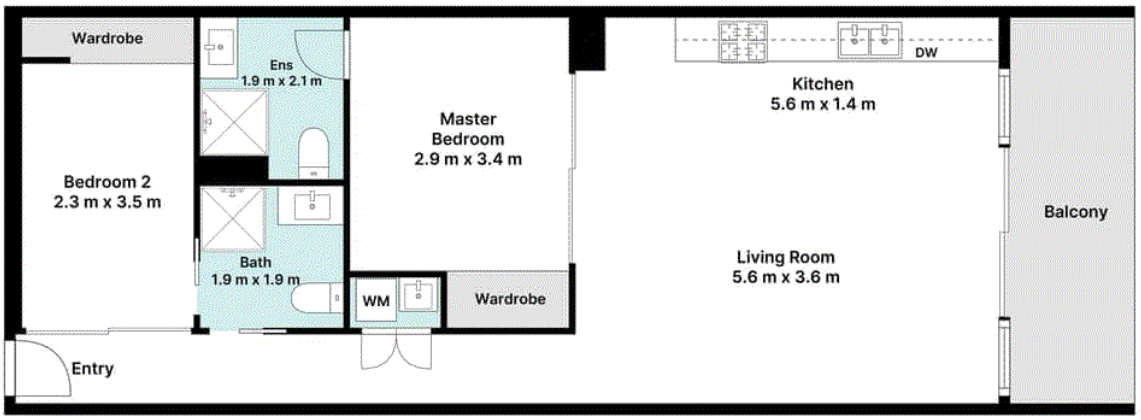

A/REAL

Indicative, marketing and illustrative only; not to scale, not survey standard. Dimensions and areas are approximate, subject to independent verification, and not to be relied on for any contract, lease, finance, valuation or other purpose. To the extent permitted by law, the preparer and personnel exclude all liability (including negligence) for any error, omission or discrepancy; non-excludable liability is limited to re-supply of this plan.

Internal Area : 66m²

BOX HILL
Suite 3.4, Level 3, 990 Whitehorse Road, Box Hill. Victoria 3128 | 8686 8388

HAWTHORN EAST
33 Camberwell Road, Hawthorn. Victoria 3123 | 9818 8991

MELBOURNE
Level 7, 99 Queen Street, Melbourne. VIC 3000 | 9818 8991

NORTH
Suites 4 & 5, Level 1, 494 High Street, Lalor. VIC 3075 | 03 9436 0888

POINT COOK
Entrance C4, Level 1, 2 Main Street, Point Cook. VIC 3030 | 8686 8338

SOUTH MORANG
29 Gorge Road, South Morang. VIC 3752 | 8804 5888

info@areal.com.au

areal.com.au