Prime luxury in the Voyager



For Sale

705/103 South Wharf Drive, Docklands VIC 3008

2 1

Contact Agent

For Sale

705/103 South Wharf Drive, Docklands VIC 3008

2 1

Prime luxury in the Voyager

With no detail overlooked and no expense spared, this state-of-the-art 2 bedroom, 1 bathroom apartment exemplifies modern luxury within the exclusive Voyager tower at Yarra's Edge.

A calming neutral palette and floor-to-ceiling windows enhance the light-filled living and dining space, while the sleek, designer kitchen features striking stone benchtops, Smeg appliances, integrated fridge/freezer and high-end finishes.

In addition, this residence delivers sophistication and sweeping views in equal measure, along with a covered balcony perfect for year-round entertaining, heating/cooling, secure car space and storage cage. Residents also enjoy world-class amenities including a swimming pool, gym, steam room, rooftop terrace, outdoor entertaining area, private dining room, cinema, bar and lounge/reading room.

Superbly located just a short stroll to riverside cafes, South Wharf DFO, and vibrant bars along the promenade. With Crown Entertainment Complex, Victoria Harbour, Southbank attra...



Aaron Tan

Sales Executive


0421 247 332

03 8686 8388

aaron.tan@areal.com.au


A/REAL


A/REAL

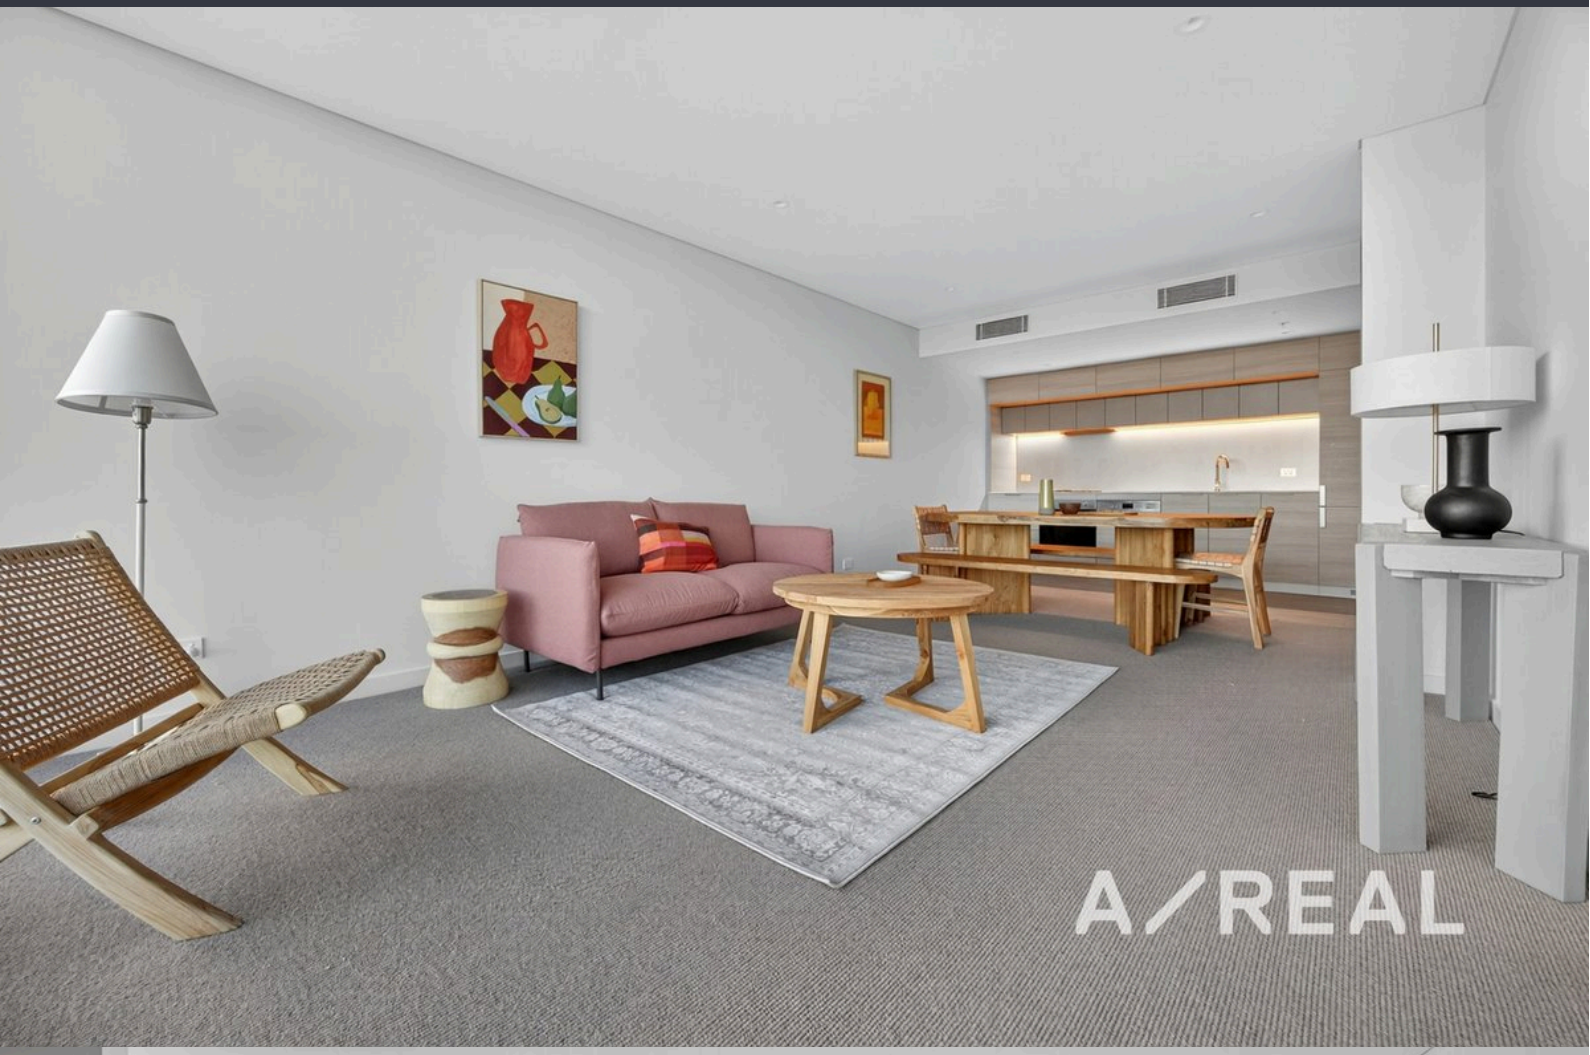
A/REAL


A/REAL

A/REAL




Storage Cage

(Not In Position)

Car Space

(Not In Position)

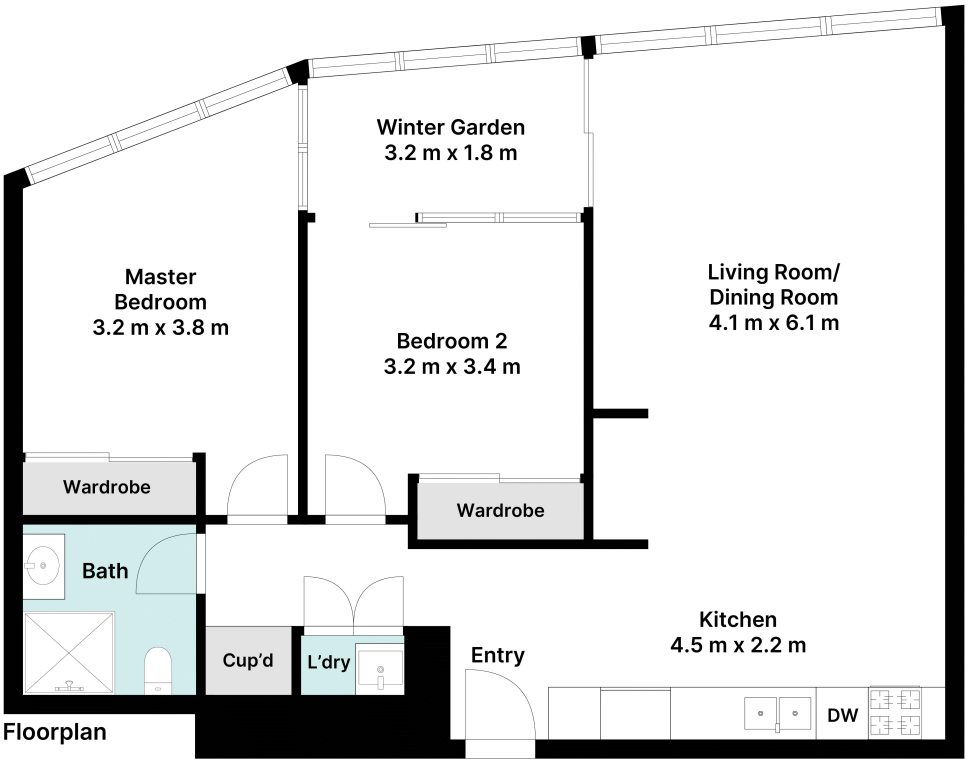

Floorplan

A/REAL

Scale in Meters. Please note that all site and floor plans are provided for illustrative purposes only and may not accurately represent actual measurements or features. Interested parties should verify details independently before making any decisions.

N

A/REAL

BOX HILL
Suite 3.4, Level 3, 990 Whitehorse Road, Box Hill. Victoria 3128 | 8686 8388

HAWTHORN EAST
33 Camberwell Road, Hawthorn. Victoria 3123 | 9818 8991

MELBOURNE
Level 7, 99 Queen Street, Melbourne. VIC 3000 | 9818 8991

NORTH
Suites 4 & 5, Level 1, 494 High Street, Lalor. VIC 3075 | 03 9436 0888

POINT COOK
Entrance C4, Level 1, 2 Main Street, Point Cook. VIC 3030 | 8686 8338

SOUTH MORANG
29 Gorge Road, South Morang. VIC 3752 | 8804 5888

info@areal.com.au

areal.com.au