A/REAL

A light filled apartment .

For Lease

505/36 Regent Street, Richmond VIC 3121

1 1

$480 per Week

A/REAL

For Lease

505/36 Regent Street, Richmond VIC 3121

1 1

A light filled apartment .

Scheduling your property inspection is now a breeze! Simply click on the "Book an Inspection" or "Request a Time" button to secure your appointment. You'll instantly receive a confirmation and be kept up-to-date with any alterations or cancellations concerning your scheduled visit. Please be aware, inspections may be subject to cancellation if no bookings are registered. Make your booking today and take the first step in finding your ideal home

Positioned beautifully to capture natural light, this spacious one-bedroom apartment offers a blend of modern convenience and sophisticated design. The expansive open-plan layout is complemented by quality fixtures and finishes, creating a welcoming and functional space perfect for comfortable living. Ideally located, this apartment places you within a short walking distance to public transport, the lively shops, and dining options along Victoria Street, bringing the best of local cafes and restaurants to your doorstep.

This residence fea...

Joshua Hellyer

Relationship Manager

03 9818 8991

joshua.hellyer@areal.com.au

A/REAL

A/REAL

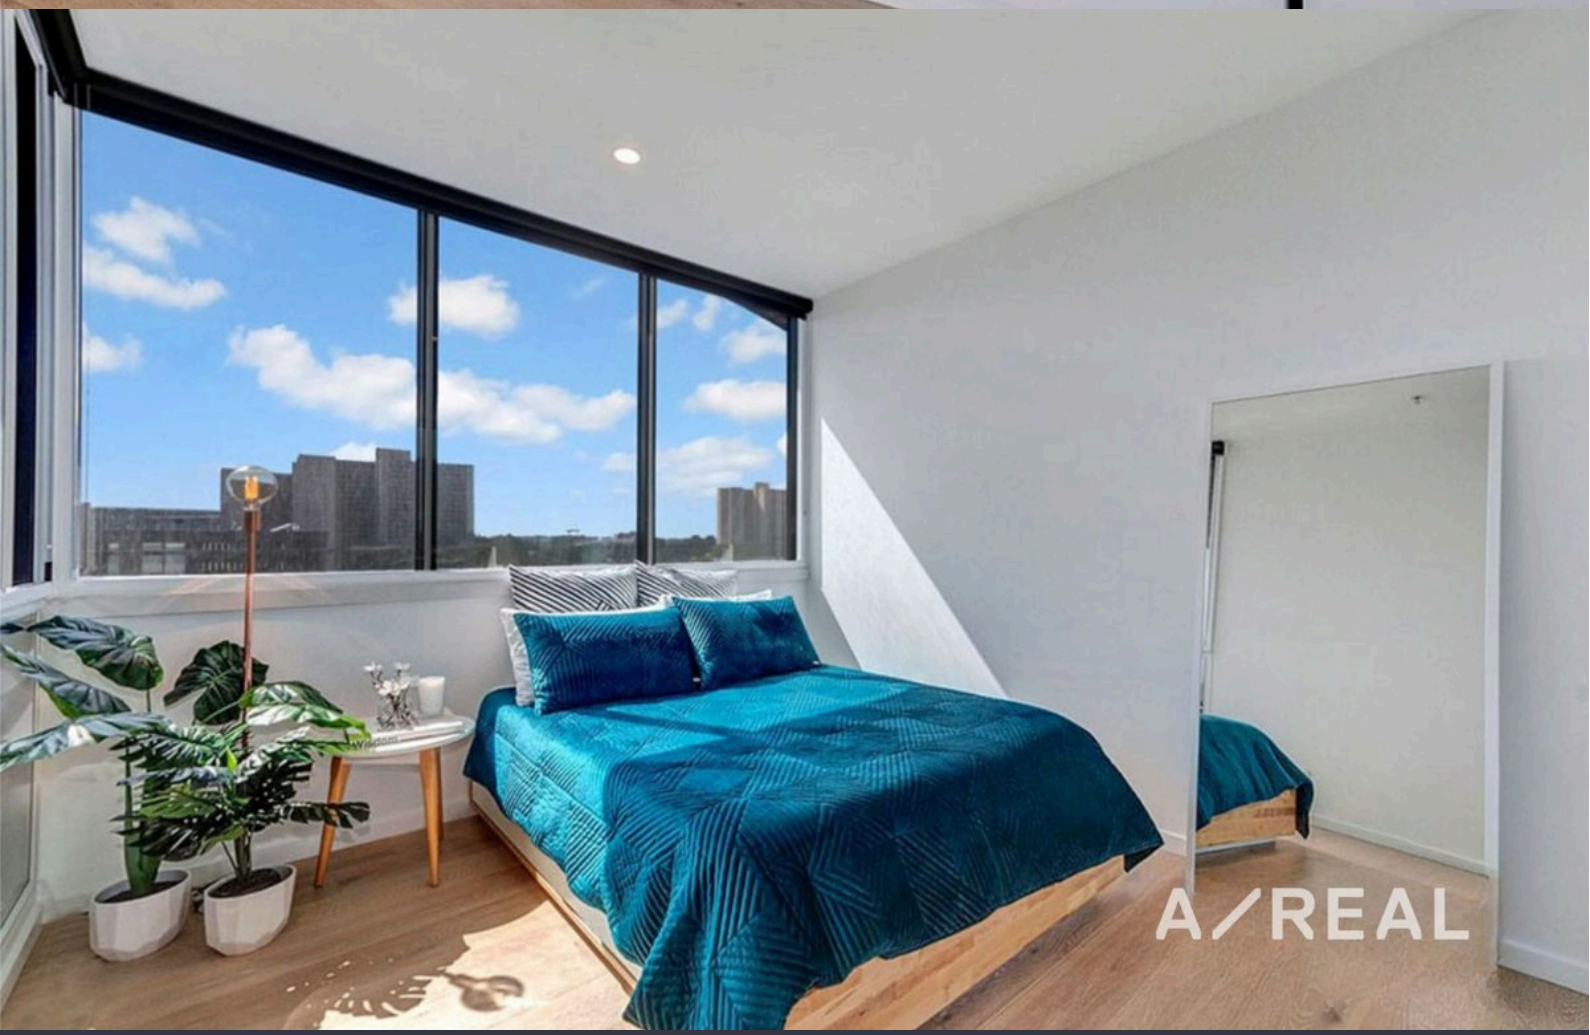

A/REAL

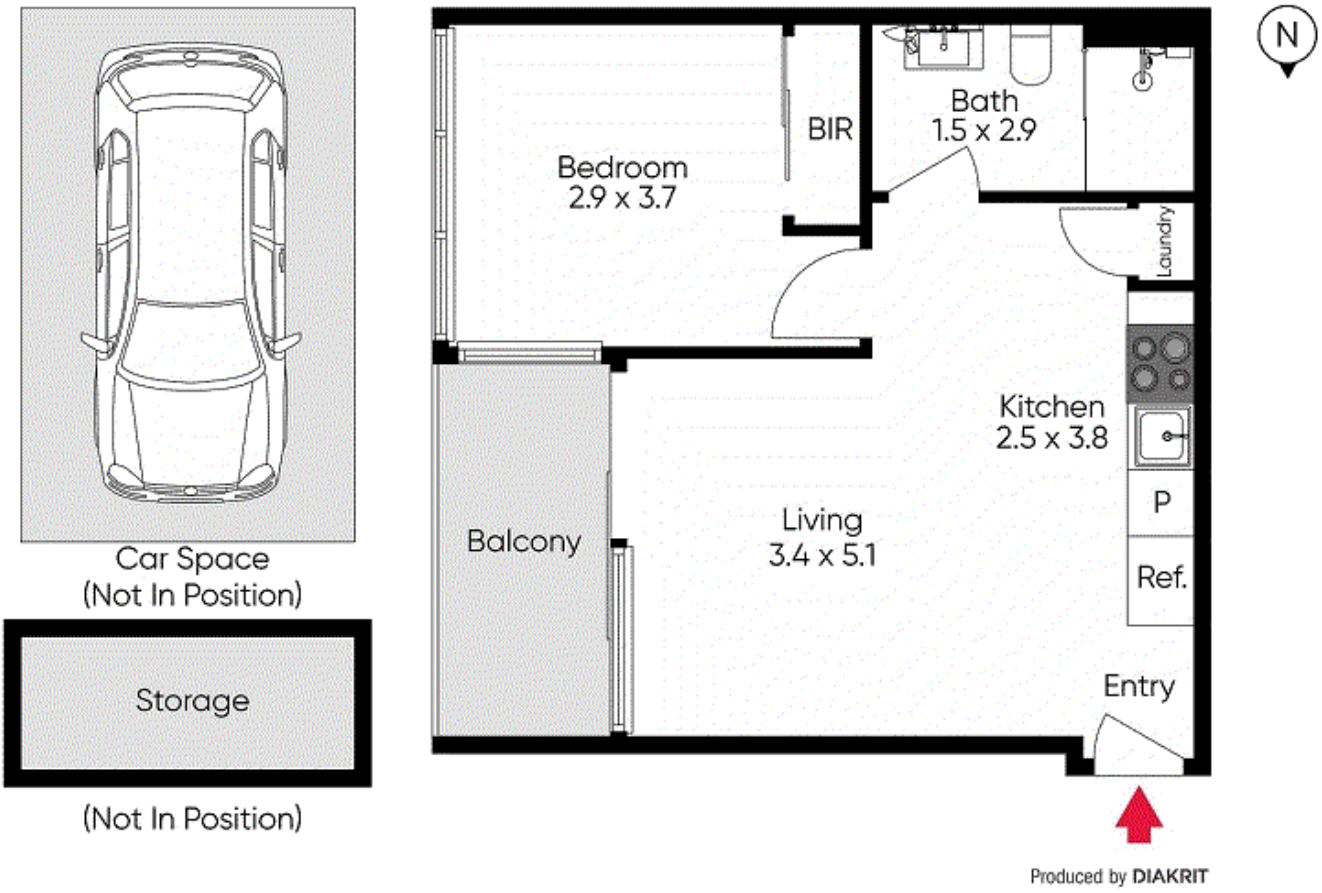

The floor plan is not to scale; measurements are indicative and in metres. Exterior elements are not in position.
Plans should not be relied on. Interested parties should make and rely on their own enquiries.

A/REAL

BOX HILL
Suite 3.4, Level 3, 990 Whitehorse Road, Box Hill. Victoria 3128 | 8686 8388

HAWTHORN EAST
33 Camberwell Road, Hawthorn. Victoria 3123 | 9818 8991

MELBOURNE CBD
Level 7, 99 Queen Street, Melbourne. VIC 3000 | 9818 8991

NORTH
Suites 4 & 5 High Street, Lalor. VIC 3075 | 03 9436 0888

POINT COOK
Entrance C4, Level 1, 2 Main Street, Point Cook. VIC 3030 | 8686 8338

SOUTH MORANG
29 Gorge Road, South Morang. VIC 3752 | 8804 5888

info@areal.com.au

areal.com.au